

HPK 2013 0546

CONSTRUCTION DRAWINGS

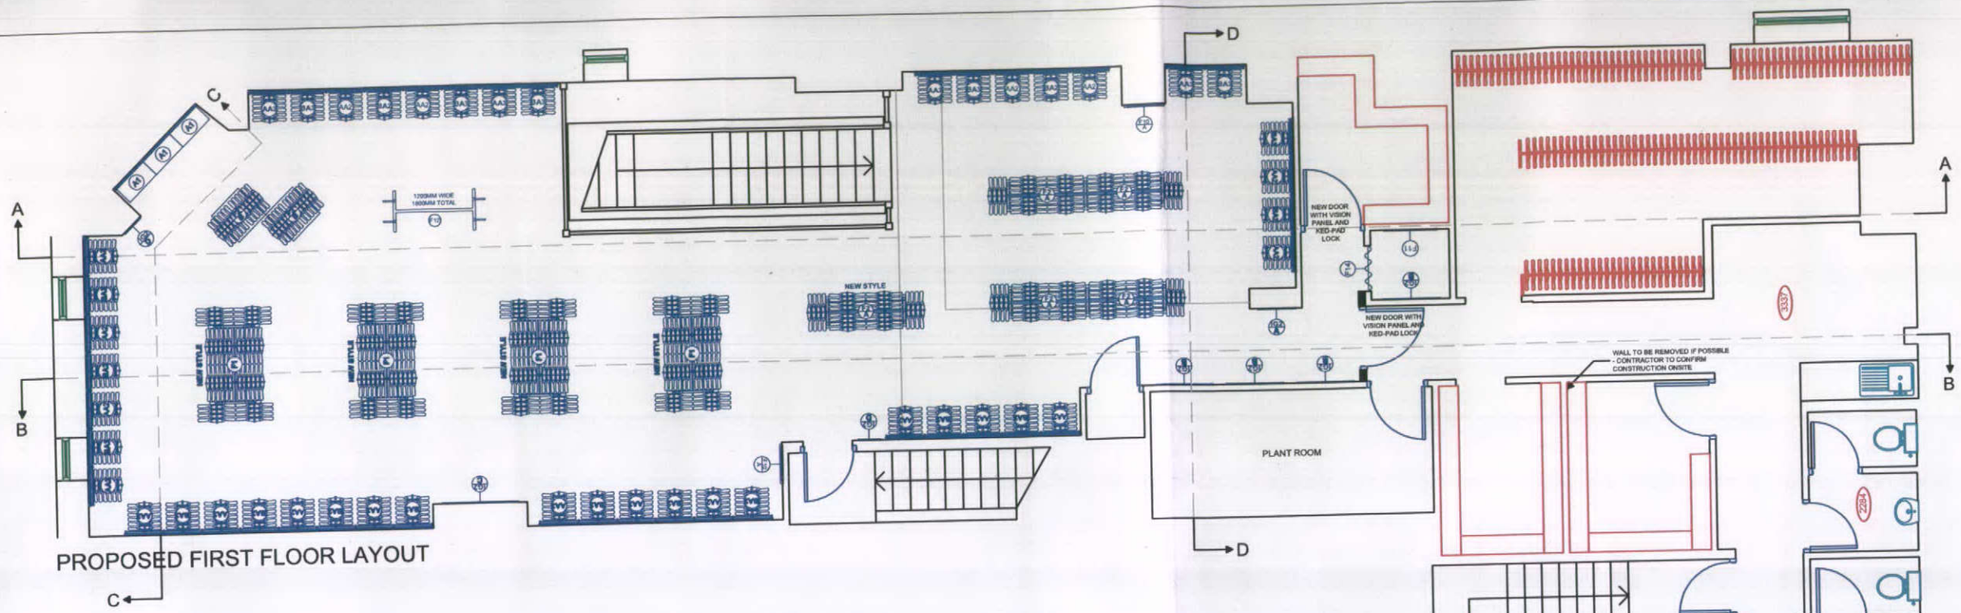

PROPOSED FIRST FLOOR LAYOUT

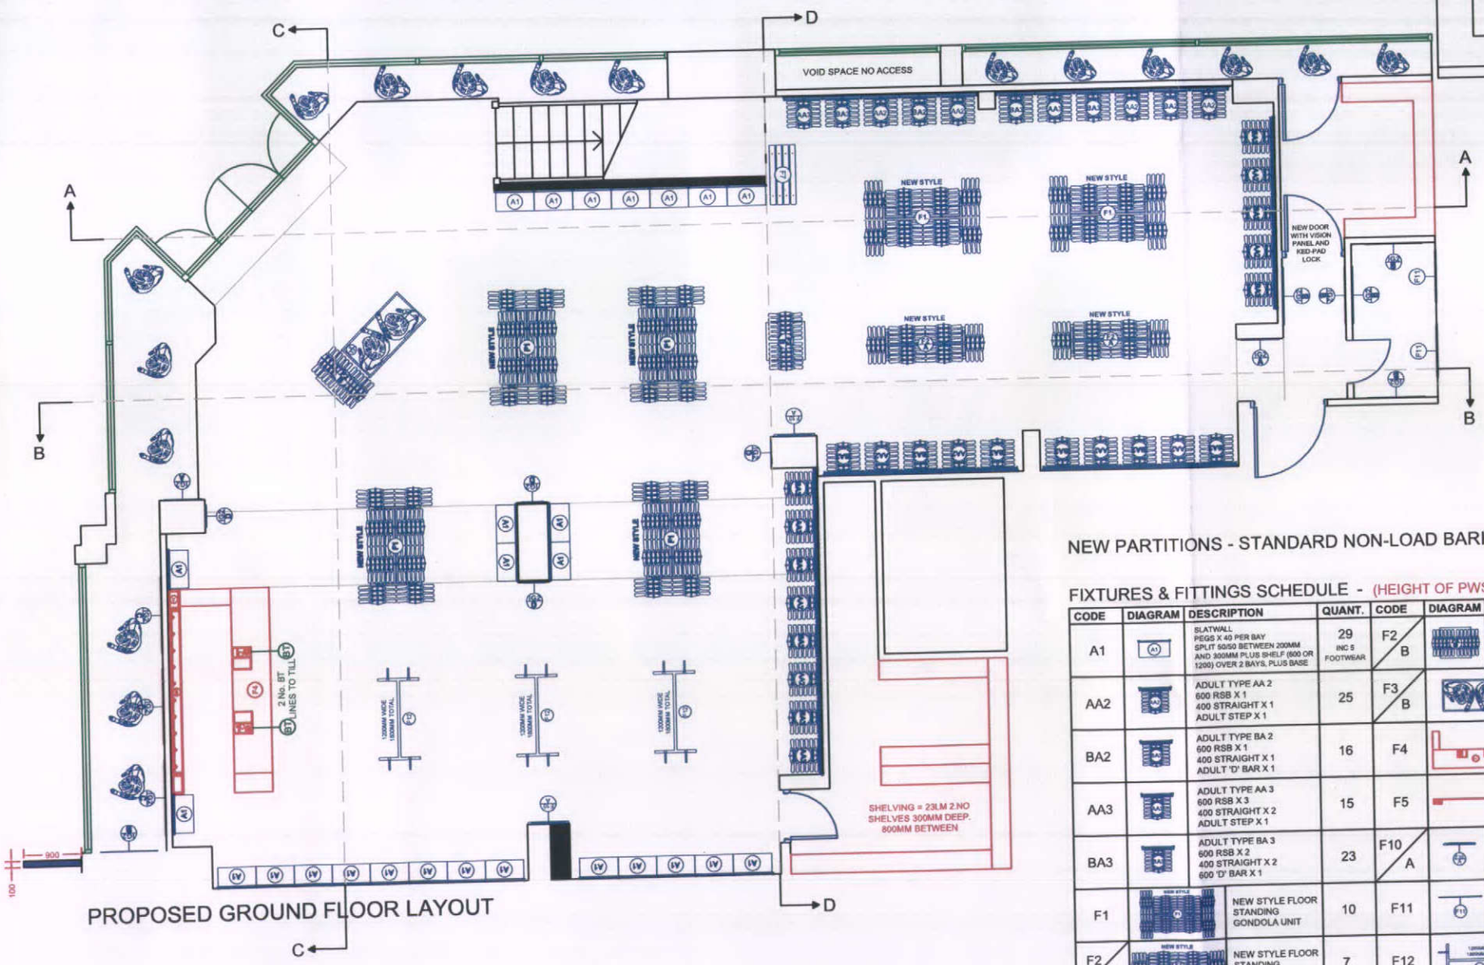

PROPOSED GROUND FLOOR LAYOUT

PLEASE ENSURE SIZES ARE DOUBLE CHECKED ON-SITE PRIOR TO MANUFACTURE DUE TO CHANGE IN CEILING HEIGHTS ETC.

NEW PARTITIONS - STANDARD NON-LOAD BARING STUD PARTITIONS TO BE TAKEN TO CEILING - [redacted]

FIXTURES & FITTINGS SCHEDULE - (HEIGHT OF PWS - PLEASE REFER TO ELEVATION DRAWINGS AS VARIES)

CODE	DIAGRAM	DESCRIPTION	QUANT.
A1		SLATWALL PEGS X 40 PER BAY SPLIT 50/50 BETWEEN 200MM AND 300MM PLUS SHELF (600 OR 1200) OVER 2 BAYS, PLUS BASE	29 INC 5 FOOTWEAR
AA2		ADULT TYPE AA 2 600 RSB X 1 400 STRAIGHT X 1 ADULT STEP X 1	25
BA2		ADULT TYPE BA 2 600 RSB X 1 400 STRAIGHT X 1 ADULT 'D' BAR X 1	16
AA3		ADULT TYPE AA 3 600 RSB X 3 400 STRAIGHT X 2 ADULT STEP X 1	15
BA3		ADULT TYPE BA 3 600 RSB X 2 400 STRAIGHT X 2 600 'D' BAR X 1	23
F1		NEW STYLE FLOOR STANDING GONDOLA UNIT	10
F2 A		NEW STYLE FLOOR STANDING GONDOLA UNIT	7

CODE	DIAGRAM	DESCRIPTION	QUANT.
F2 B		NEW STYLE FLOOR STANDING T-BAR UNIT	4
F3 B		MANNEQUIN PLINTH - (W) 1200 X (D) 600 X (H) 150MM - WITH STAIN-LESS STEEL LOGO	1
F4		STANDARD CASH DESK - 3200MM - WITH RETURN	1
F5		STAINED PLY FEATURE WALL - 3200X2600MM	1
F10 A		600MM WALL MOUNTED MIRROR	5
F11		800MM WALL MOUNTED FITTING ROOM MIRROR	7
F12		1200MM FLOOR STANDING ACCESSORIES STAND. 1800MM TOTAL WIDTH	4

CODE	DIAGRAM	DESCRIPTION	QUANT.
IS1		FEATURE WALL (2) GRAPHIC LIGHTBOX - 2590X1290X160MM	1
F7		STANDARD FITTING ROOM BENCH	1
F14		FITTING ROOM CURTAIN & POLE - BLUE (TO MATCH RAL 5005) EYELET TOPS, FULL LENGTH & FULLY LINED -	1
IG2 A		STANDARD WALL MOUNTED GRAPHIC FRAME - (W) 800X (H) 2100MM - FIXED 300MM FROM GROUND.	3
IG2 B		STANDARD WALL MOUNTED GRAPHIC FRAME - (W) 800X (H) 2100MM - FIXED 300MM FROM GROUND.	10
IG2 C		STANDARD WALL MOUNTED GRAPHIC FRAME - (W) 1200X (H) 2100MM - FIXED 300MM FROM GROUND.	4
IG2 D		STANDARD WALL MOUNTED GRAPHIC FRAME - "CUSTOMER HELP GRAPHIC" (W) 350X (H) 1400MM - FIXED 300MM FROM GROUND.	6

108 BAYS IN TOTAL - 20 X STANDARD STARIGHT ARMS, 8 x ADDITIONAL FOOTWEAR SHELVES

HIGH PEAK BOROUGH COUNCIL
POST ROOM
REC'D 20 JAN 2014

Rev	Revision note	Date	By	Chkd
B	ALTERATION TO LAYOUT FOLLOWING DOWNTAKINGS.	12.12.13	NJ	JG
A	ALTERATION TO FITTING ROOM LAYOUT	21.10.13	NJ	JG

ALL SIZES ONSITE TO BE CONFIRMED BY CONTRACTOR PRIOR TO MANUFACTURE OR CONSTRUCTION

savills
Savills Commercial Ltd
163 West George Street
Glasgow G2 2JJ
Tel: 0141 248 7342
Fax: 0141 248 7343
Web: www.savills.com

BUILDING CONSULTANCY & PROJECT MANAGEMENT

Project:
UNIT 22 SPRING GARDENS, BUXTON

Drawing Title:
PROPOSED LAYOUT

Client:	Revision:	Sheet:
TRESPASS	C	2/5

Scale:	Date:	Drawing Number:
1:100@A3	14.08.2013	BS1506
Drawn By:	Checked By:	Approved By - Date:
NJ	JG	JG - 14.08.2013