
HPK 2013 0 7 0 8 DWG No 12

PROPOSED TWO STOREY REAR EXTENSION FOR MR. P. WALKER AT 42. LOWER BARN RD, HADFIELD. GLOSSOP. SK13 2DZ HPK/2013/0708

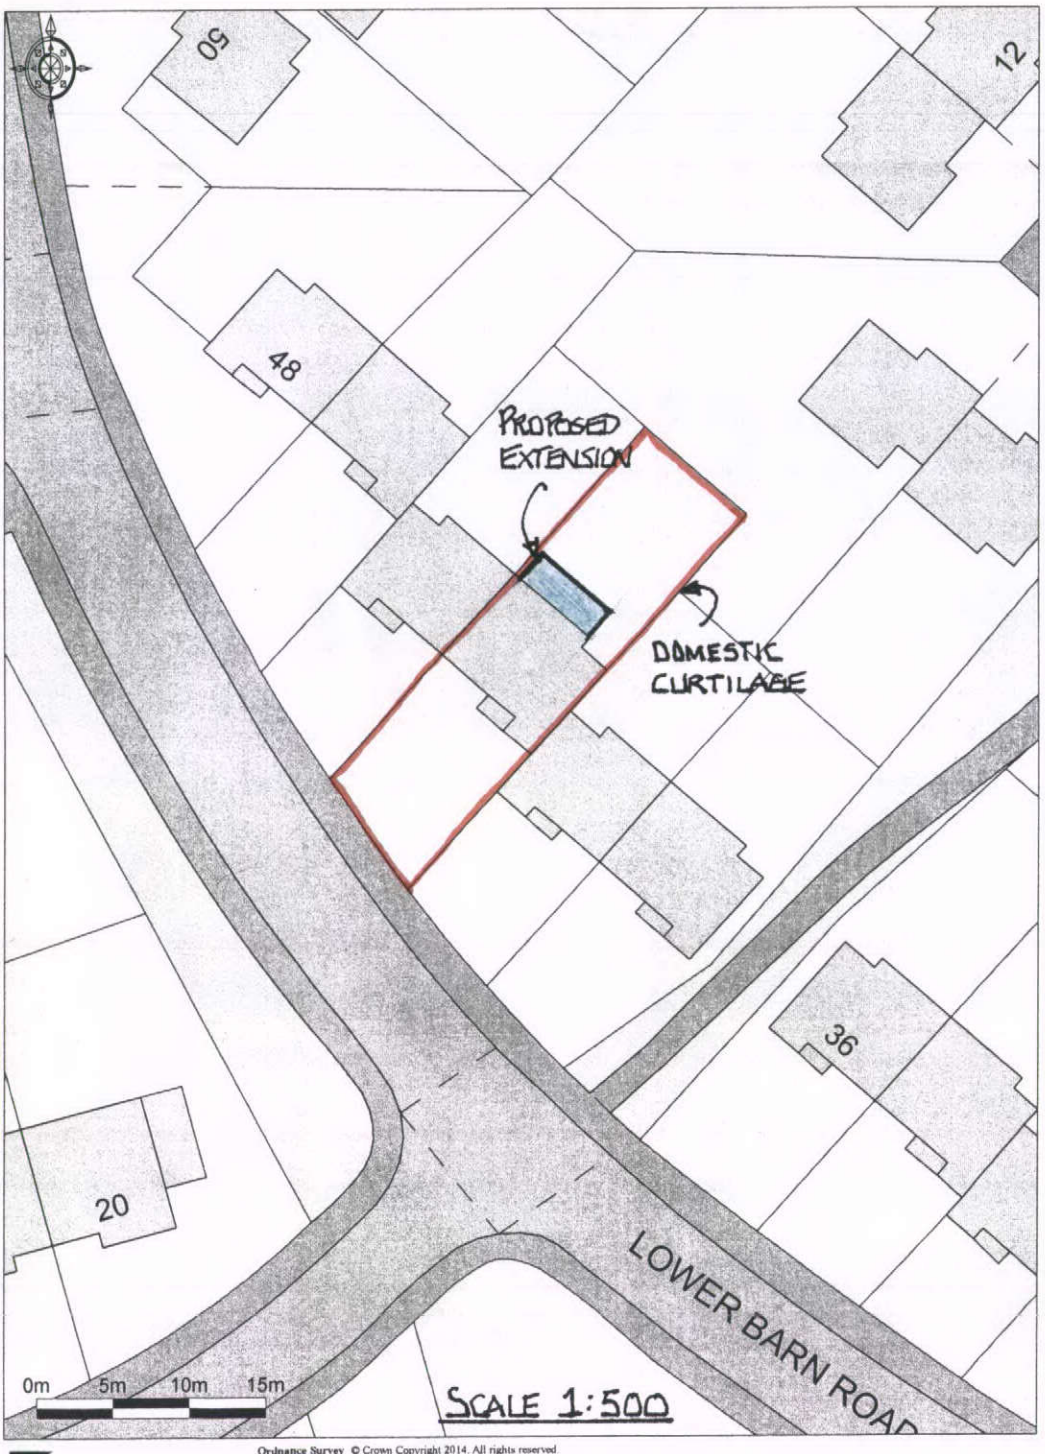

Promap®
Ordnance Survey © Crown Copyright 2014. All rights reserved.
Licence number 100022432. Plotted Scale - 1:500

BLOCK PLAN

HIGH PEAK BOROUGH COUNCIL
POST ROOM