

DWG No 1

HPK 2013 0708

PROPOSED REAR TWO STOREY EXTENSION FOR MR + MRS P. WALKER AT 42. LOWER BARN ROAD, HADFIELD, GLOSSOP. SK13 2DZ

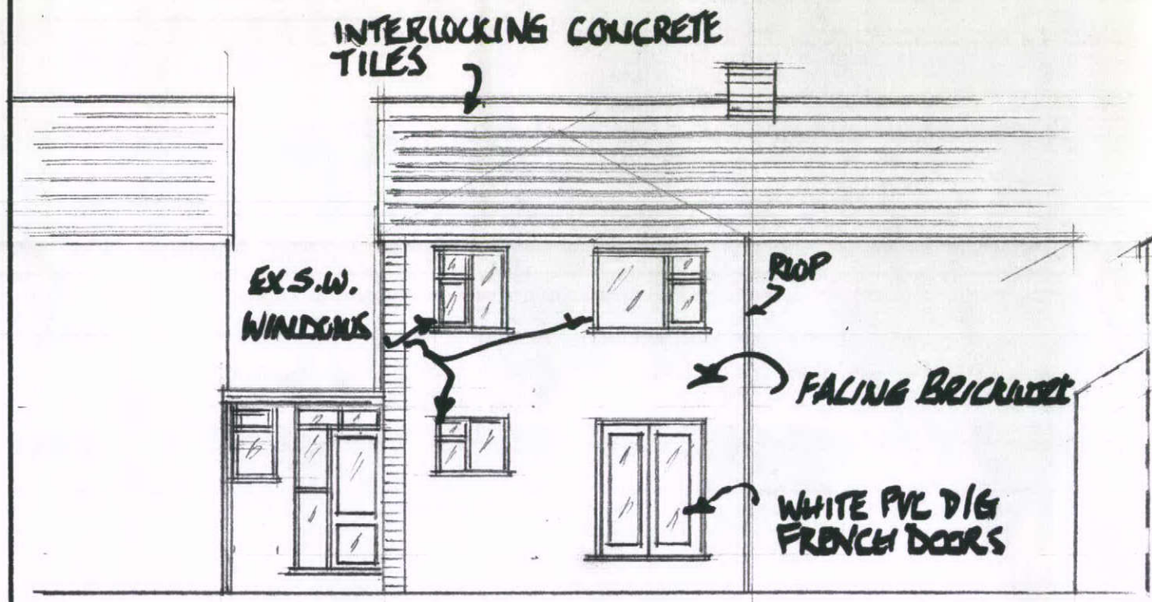


EXISTING REAR ELEVATION - 1:100

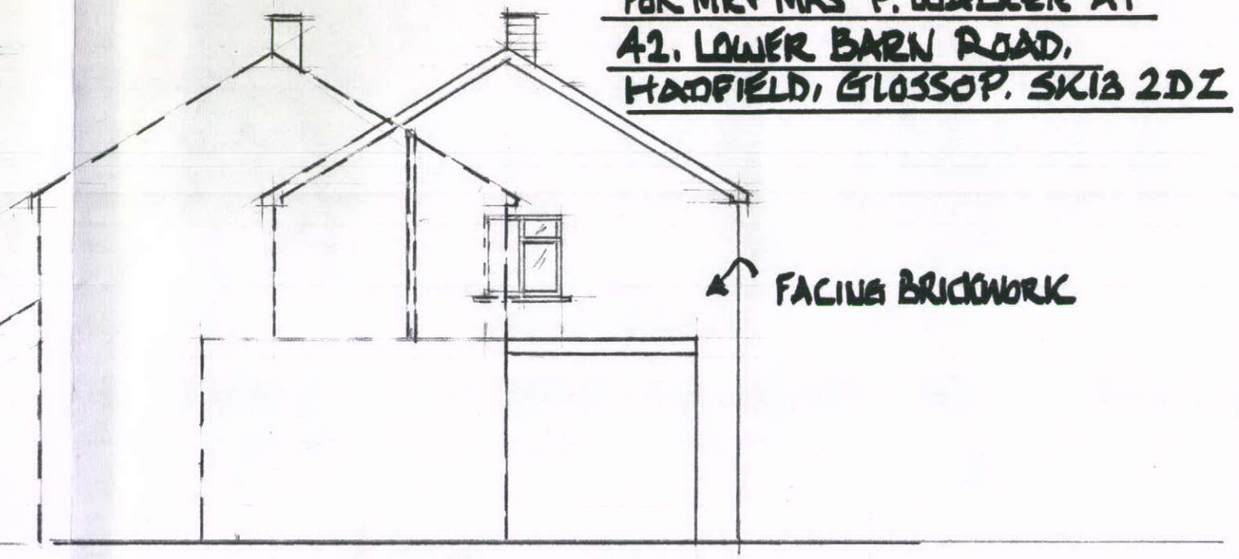


EXISTING SIDE ELEVATION - 1:100

HIGH PEAK BOROUGH COUNCIL
POST ROOM
2 ? JAN 2014

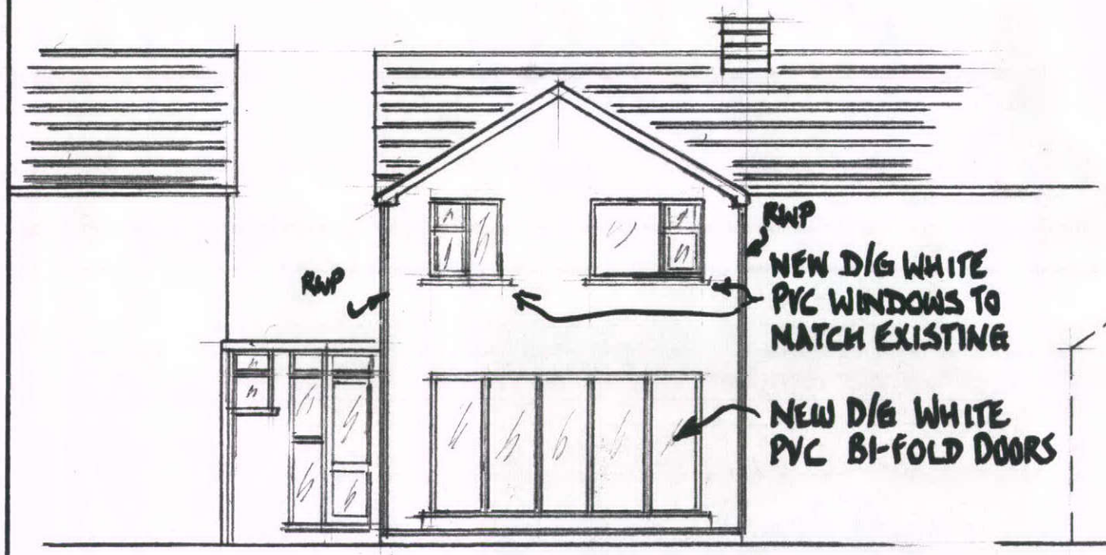

PROPOSED REAR ELEVATION - 1:100

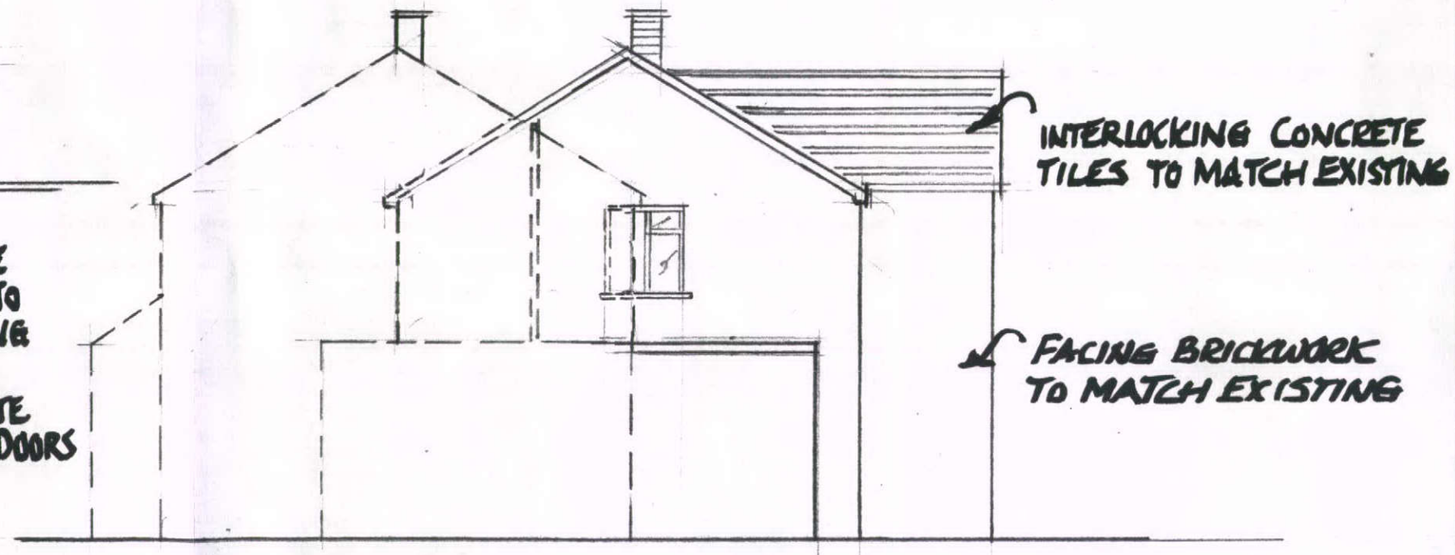

PROPOSED SIDE ELEVATION - 1:100