first floor (part) 1:50

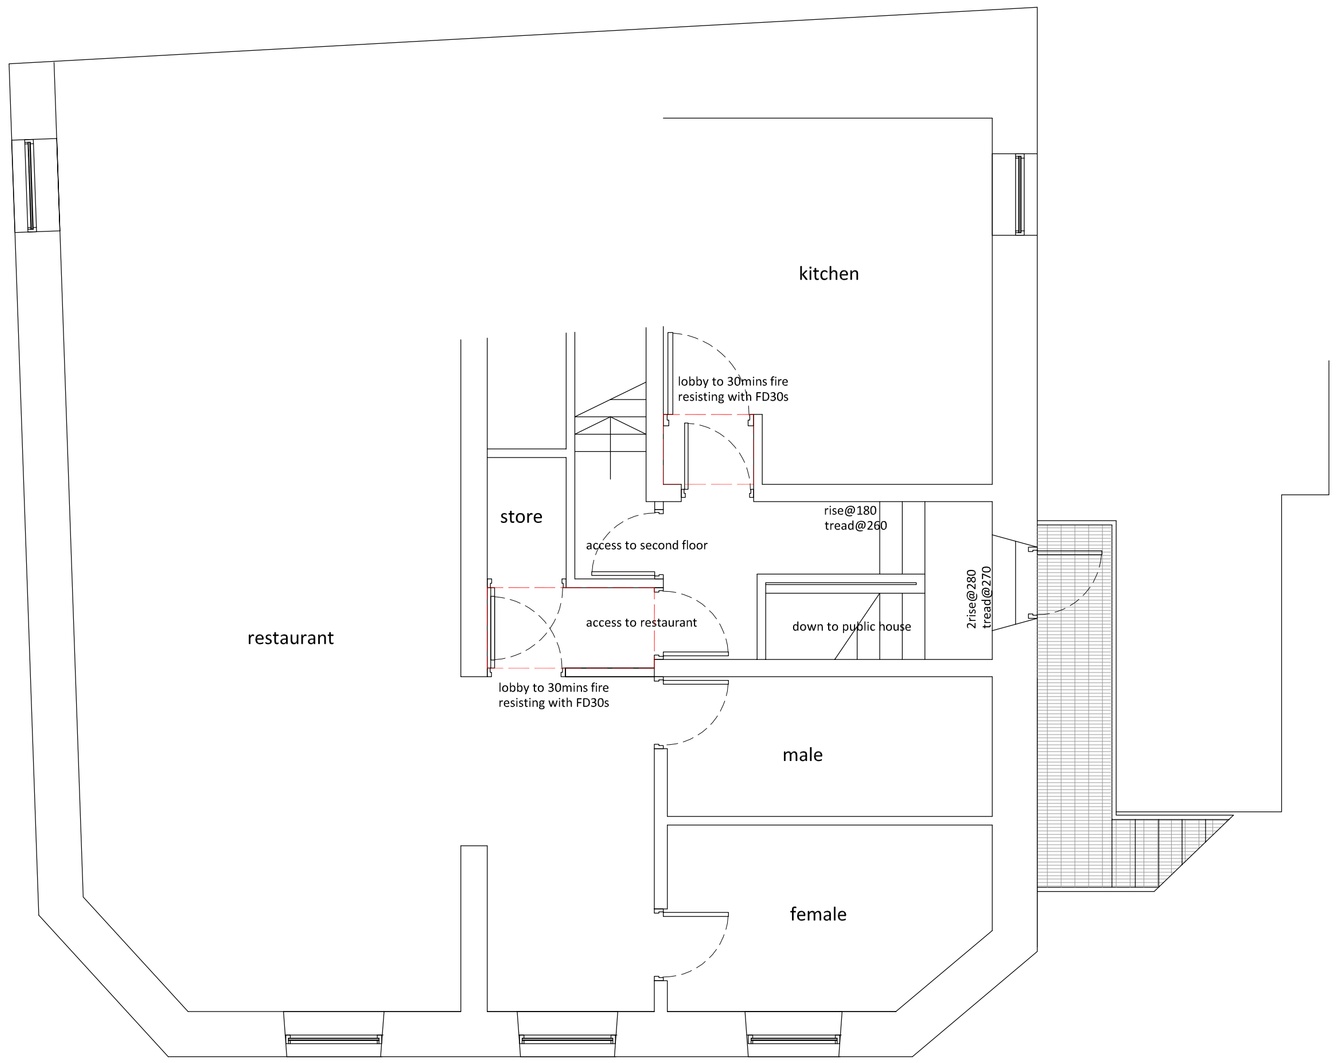

ground floor (part) 1:50

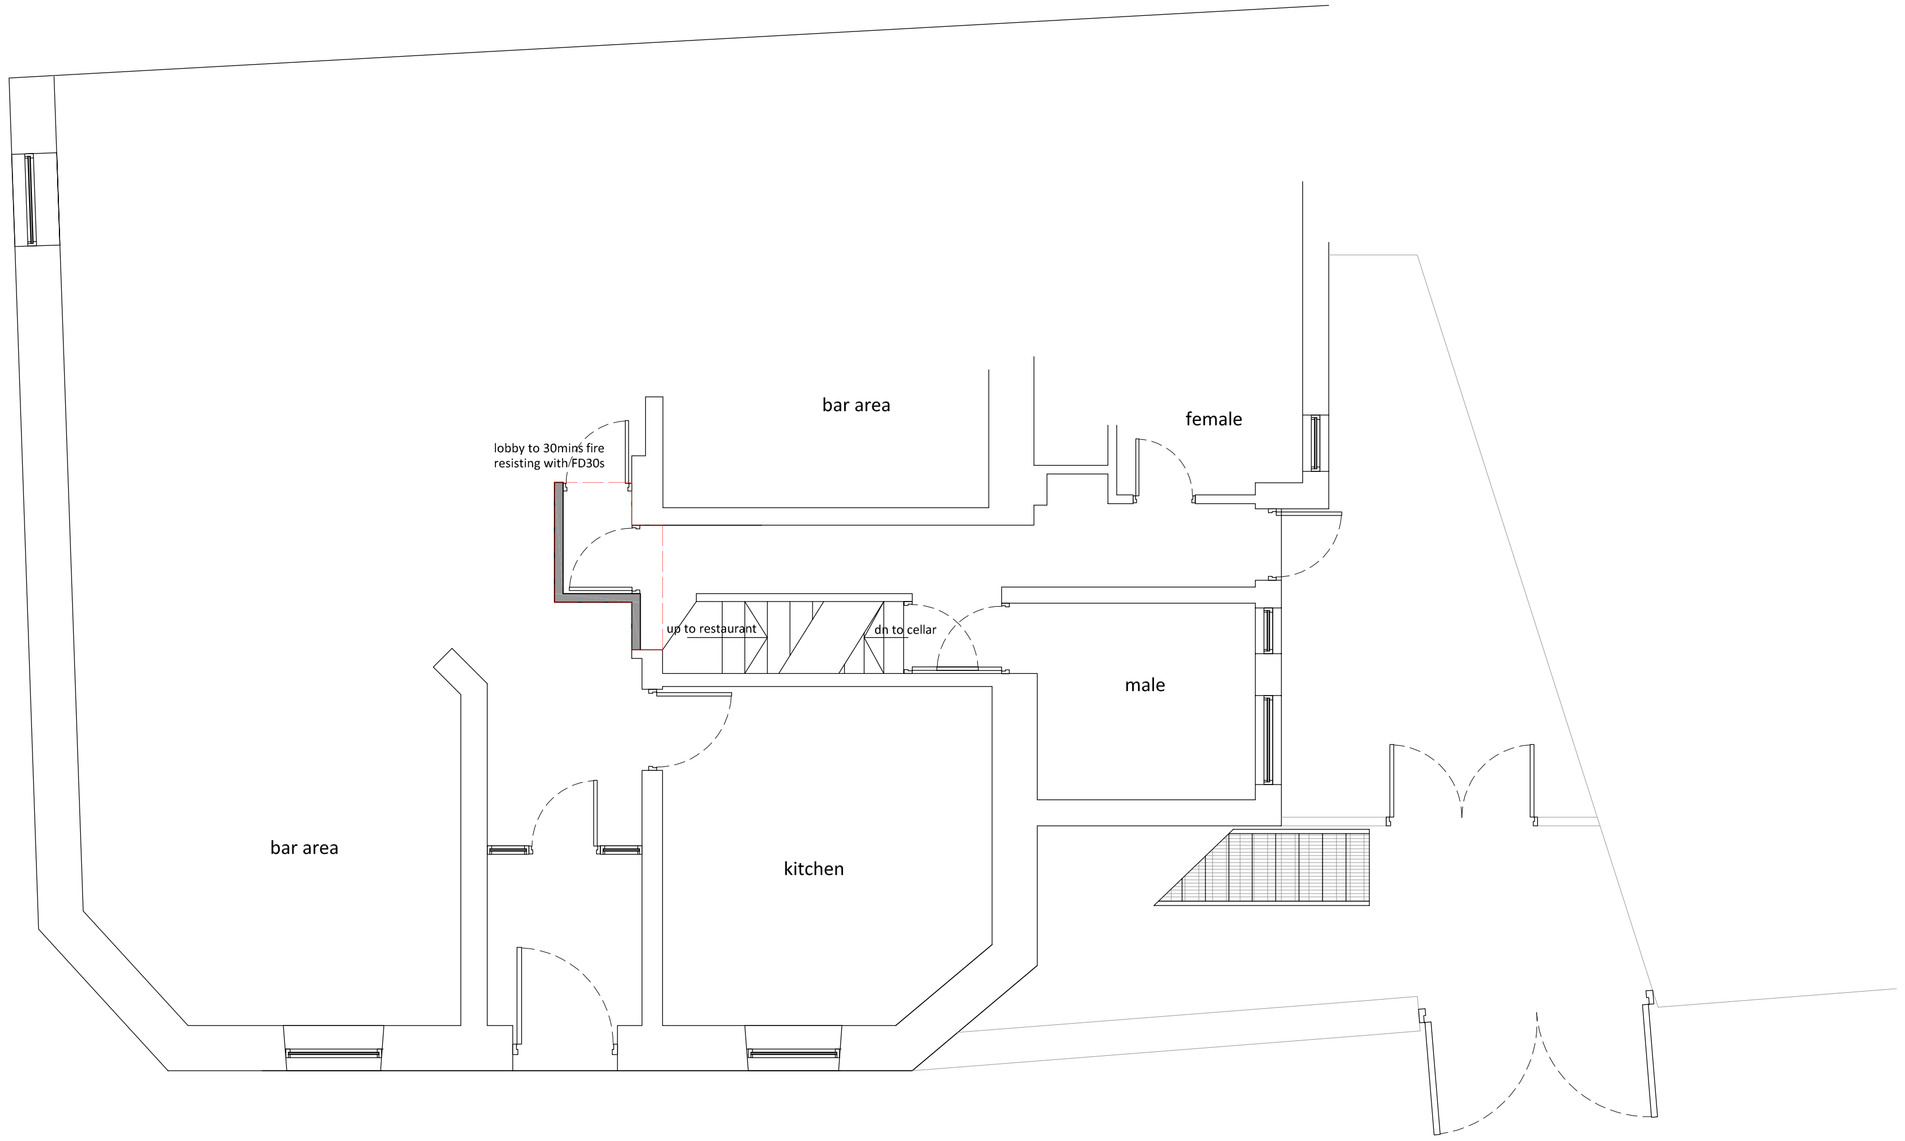

stamford wing
chartered surveyors & building consultants

Client: the Queens Arms

Project: The Queens Arms
1 Sheply St
Old Glossop

CHANGE OF USE -
6no BEDROOMS

Ref. J1013413

Scale @ A1 1 : 50 / 500

Date Aug 2013 Drwg. No. J1013413-02