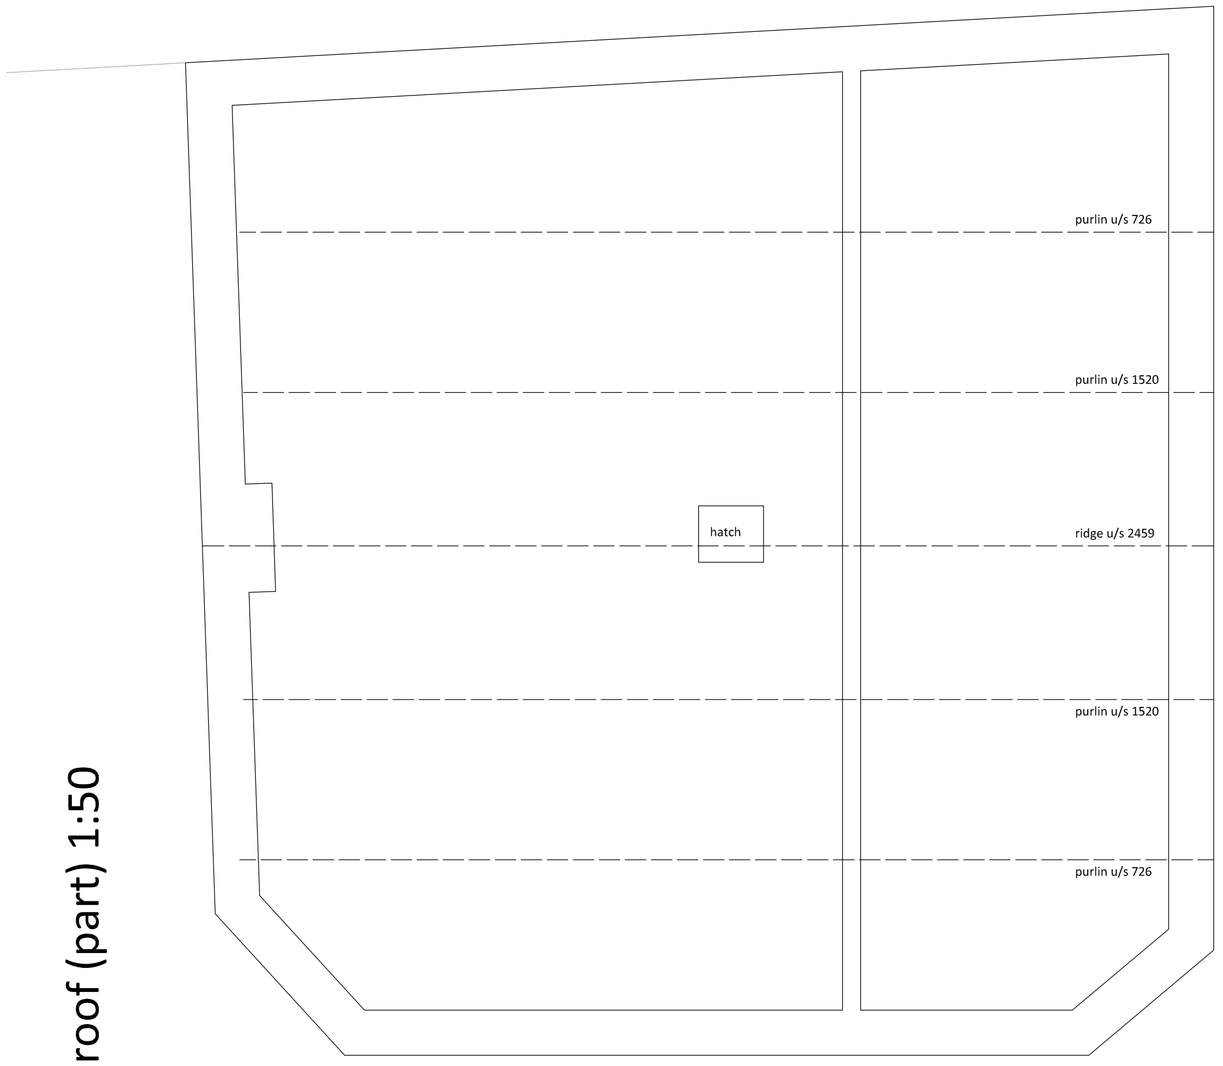

roof (part) 1:50

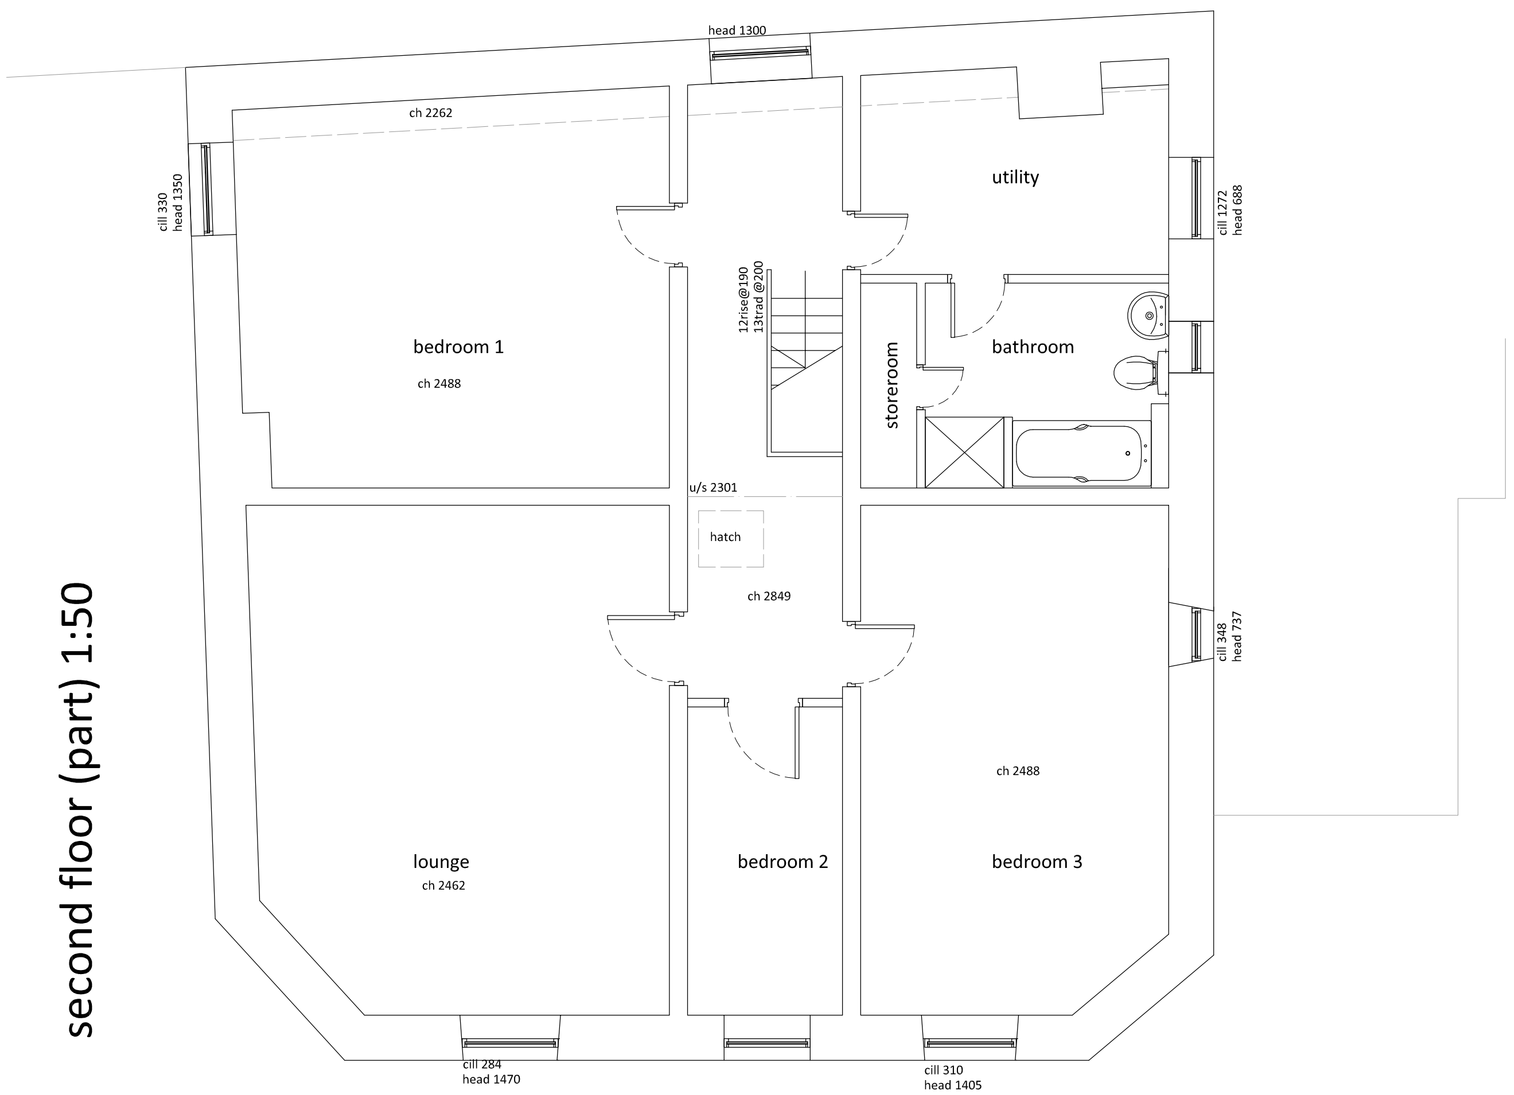

second floor (part) 1:50

stamford wing
chartered surveyors & building consultants

Client The Queens Arms

Project The Queens Arms
1 Shepley St
Old Glossop

PART SURVEY

Ref. J1013413

Scale @ A1 1 : 50 / 500

Date Aug 2013

Drwg. No. J1013413-03