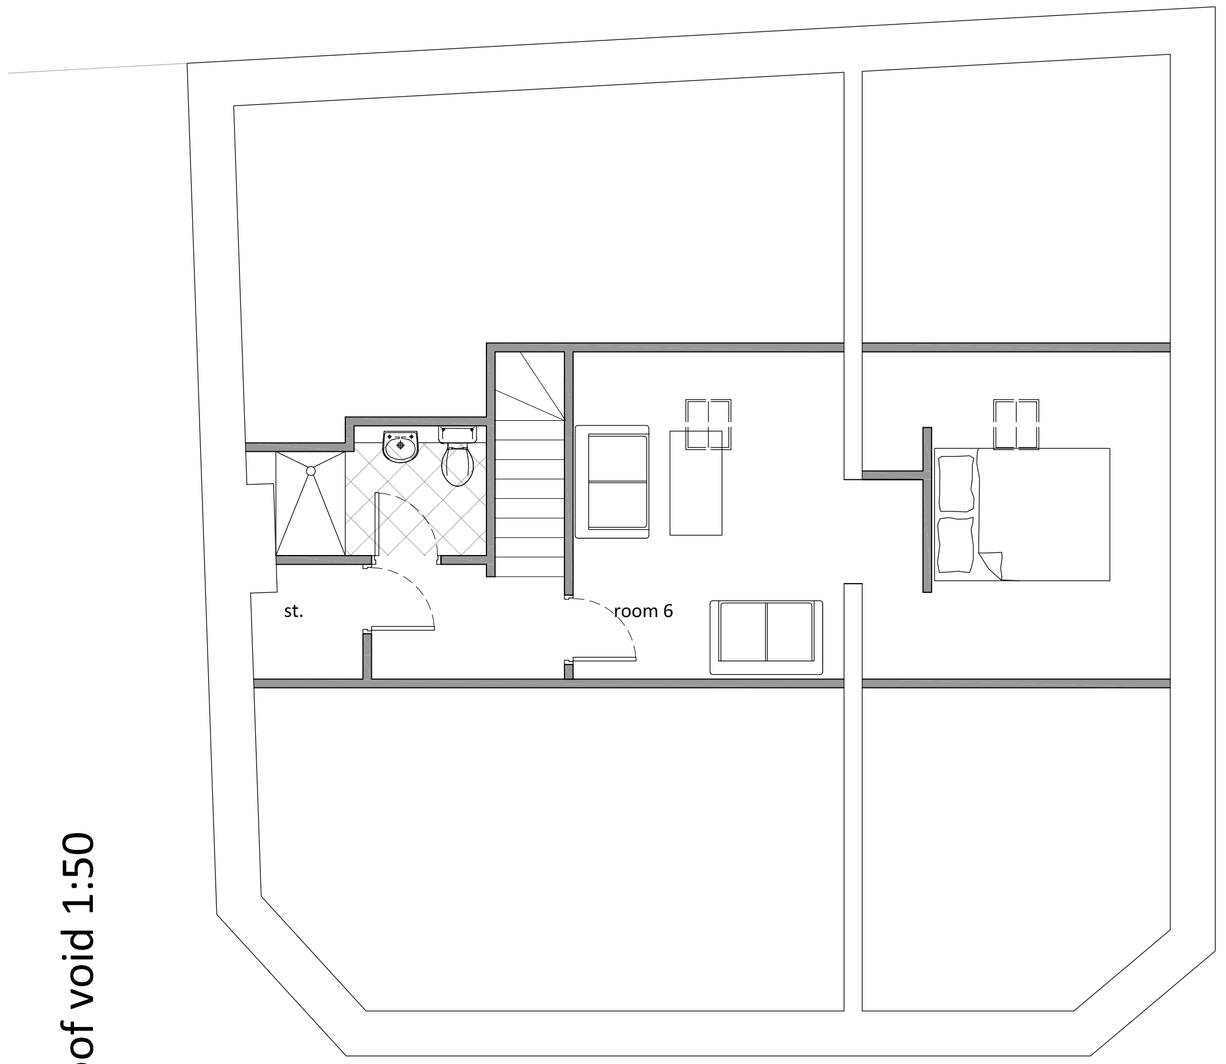

roof void 1:50

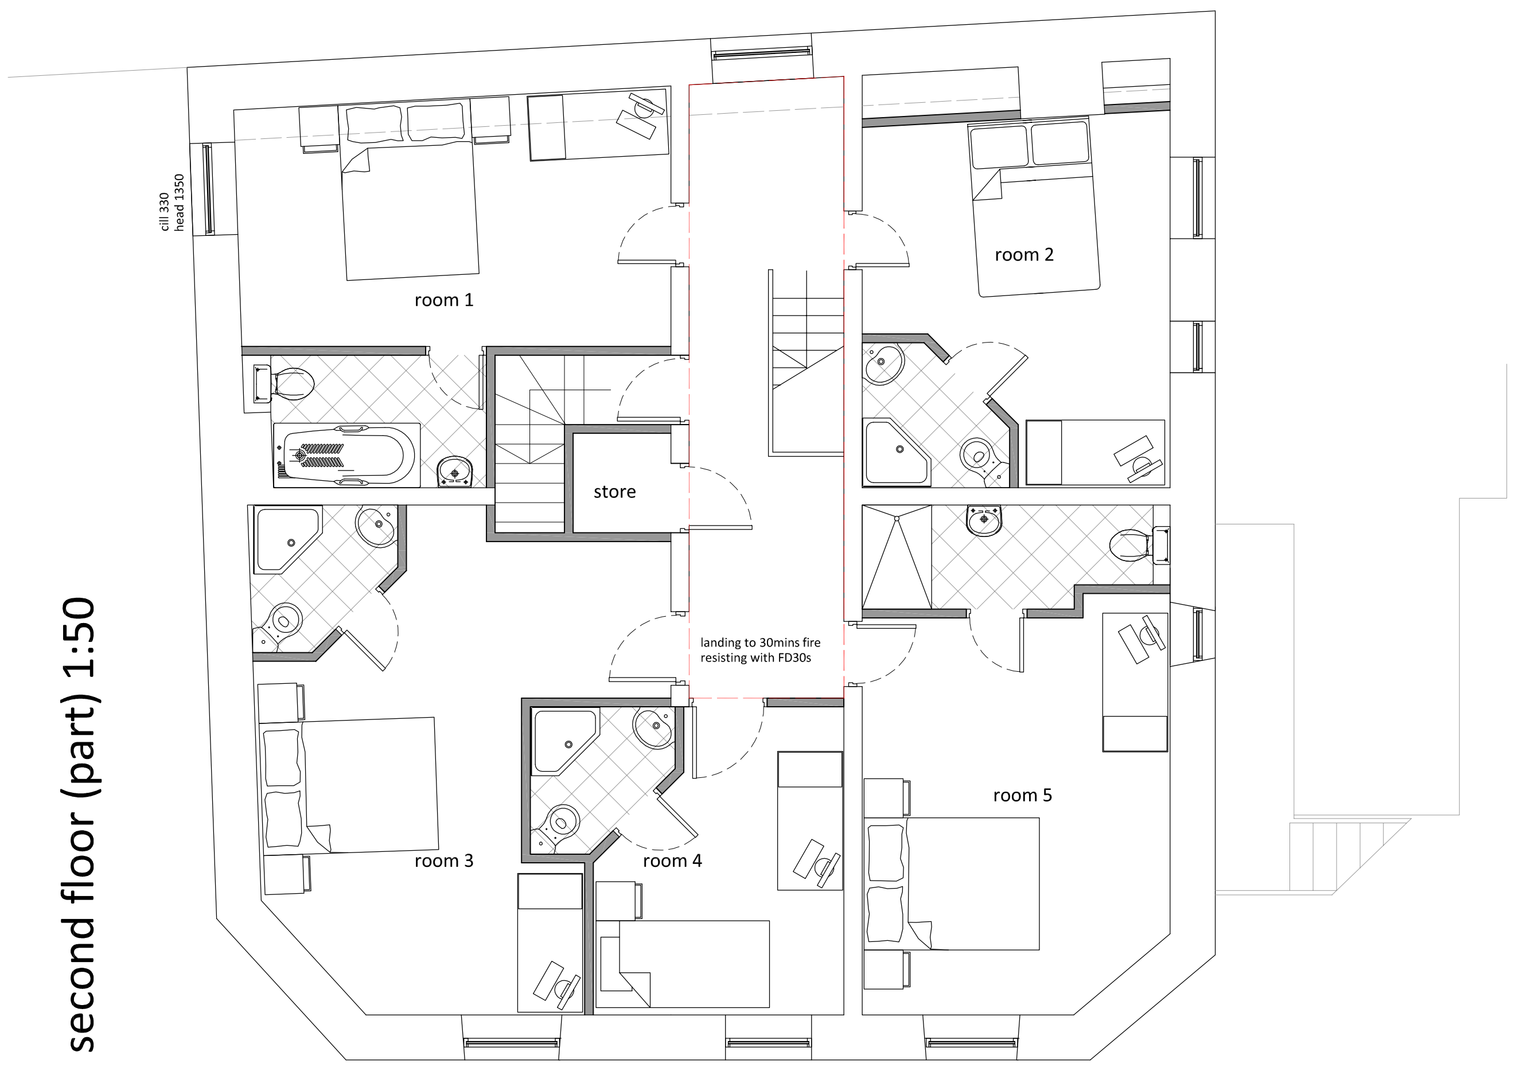

second floor (part) 1:50

stamford wing
chartered surveyors & building consultants

Ref.
J1013413

Scale @ A1
1 : 50 / 500

Client
the Queens Arms

Project
The Queens Arms
1 Sheply St
Old Glossop

CHANGE OF USE -
6no BEDROOMS

Date Aug 2013 Drwg. No. J1013413-04