
ELEVATIONS (NTS)









WINDOW DETAILS SECTION 1:10

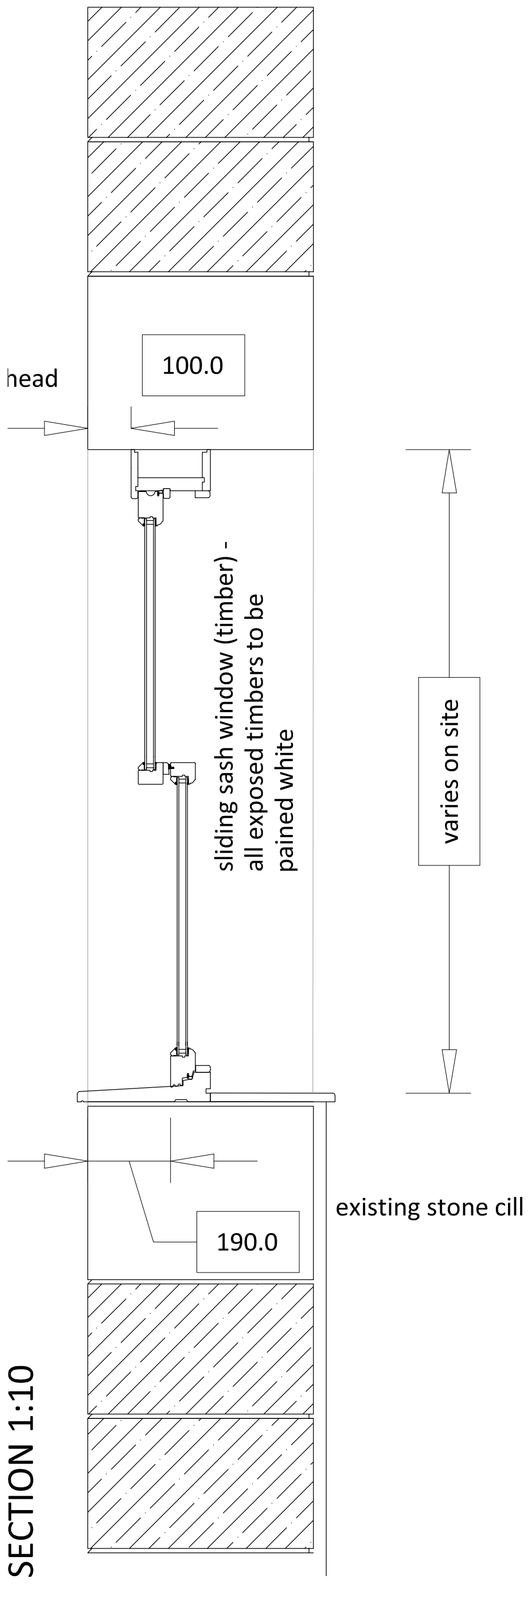

ELEVATION 1:10

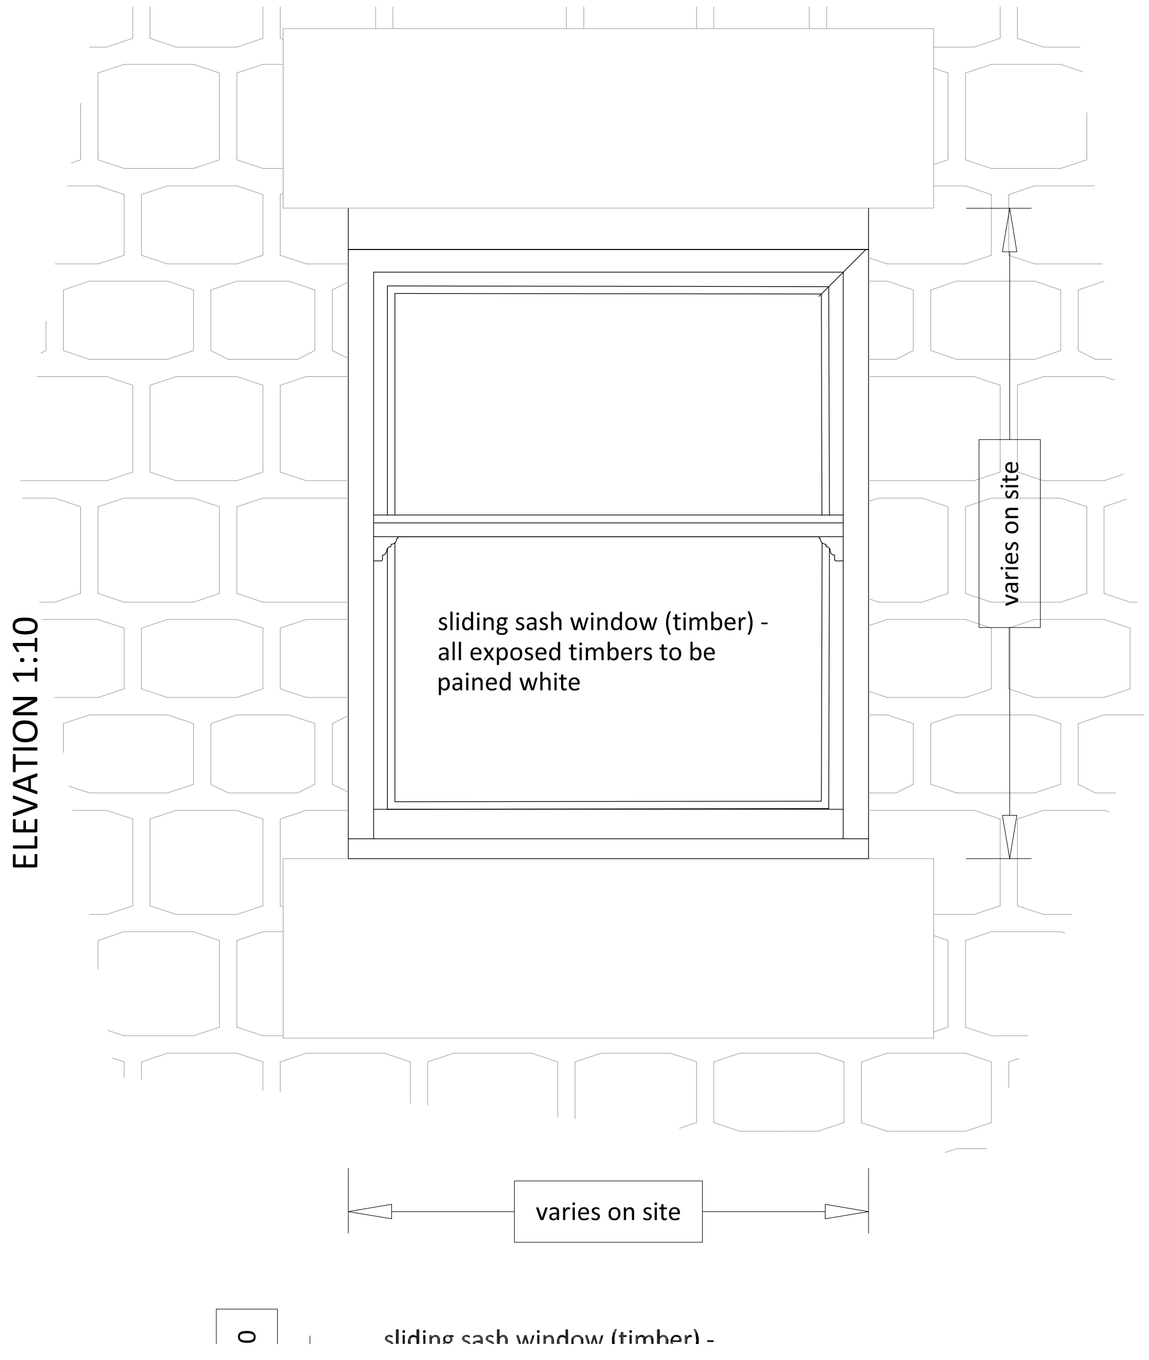

PLAN 1:10

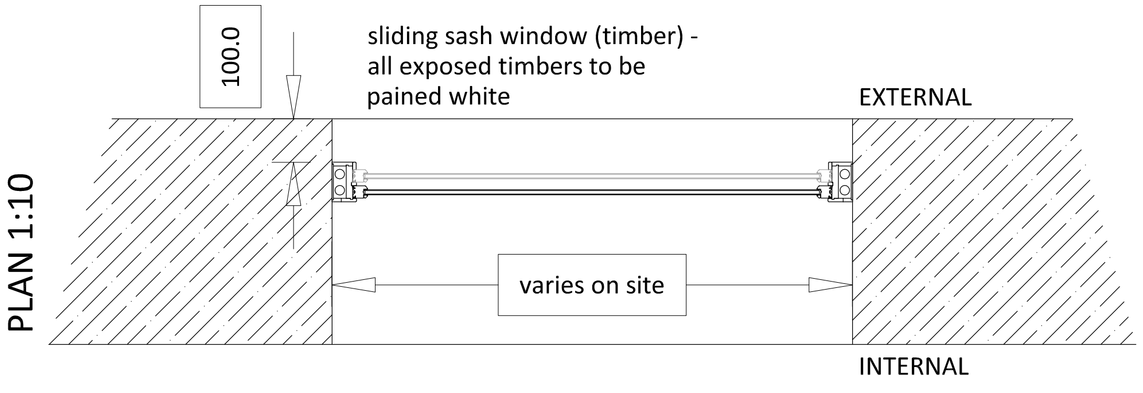

stamford wing
chartered surveyors & building consultants

Client: The Queens Arms

Project: The Queens Arms
1 Shepley St
Old Glossop

PROPOSED WINDOW DETAILS

Ref. J1013413

Scale @ A1: 1 : 50 / 500

Date: Aug 2013

Drwg. No. J1013413-11b