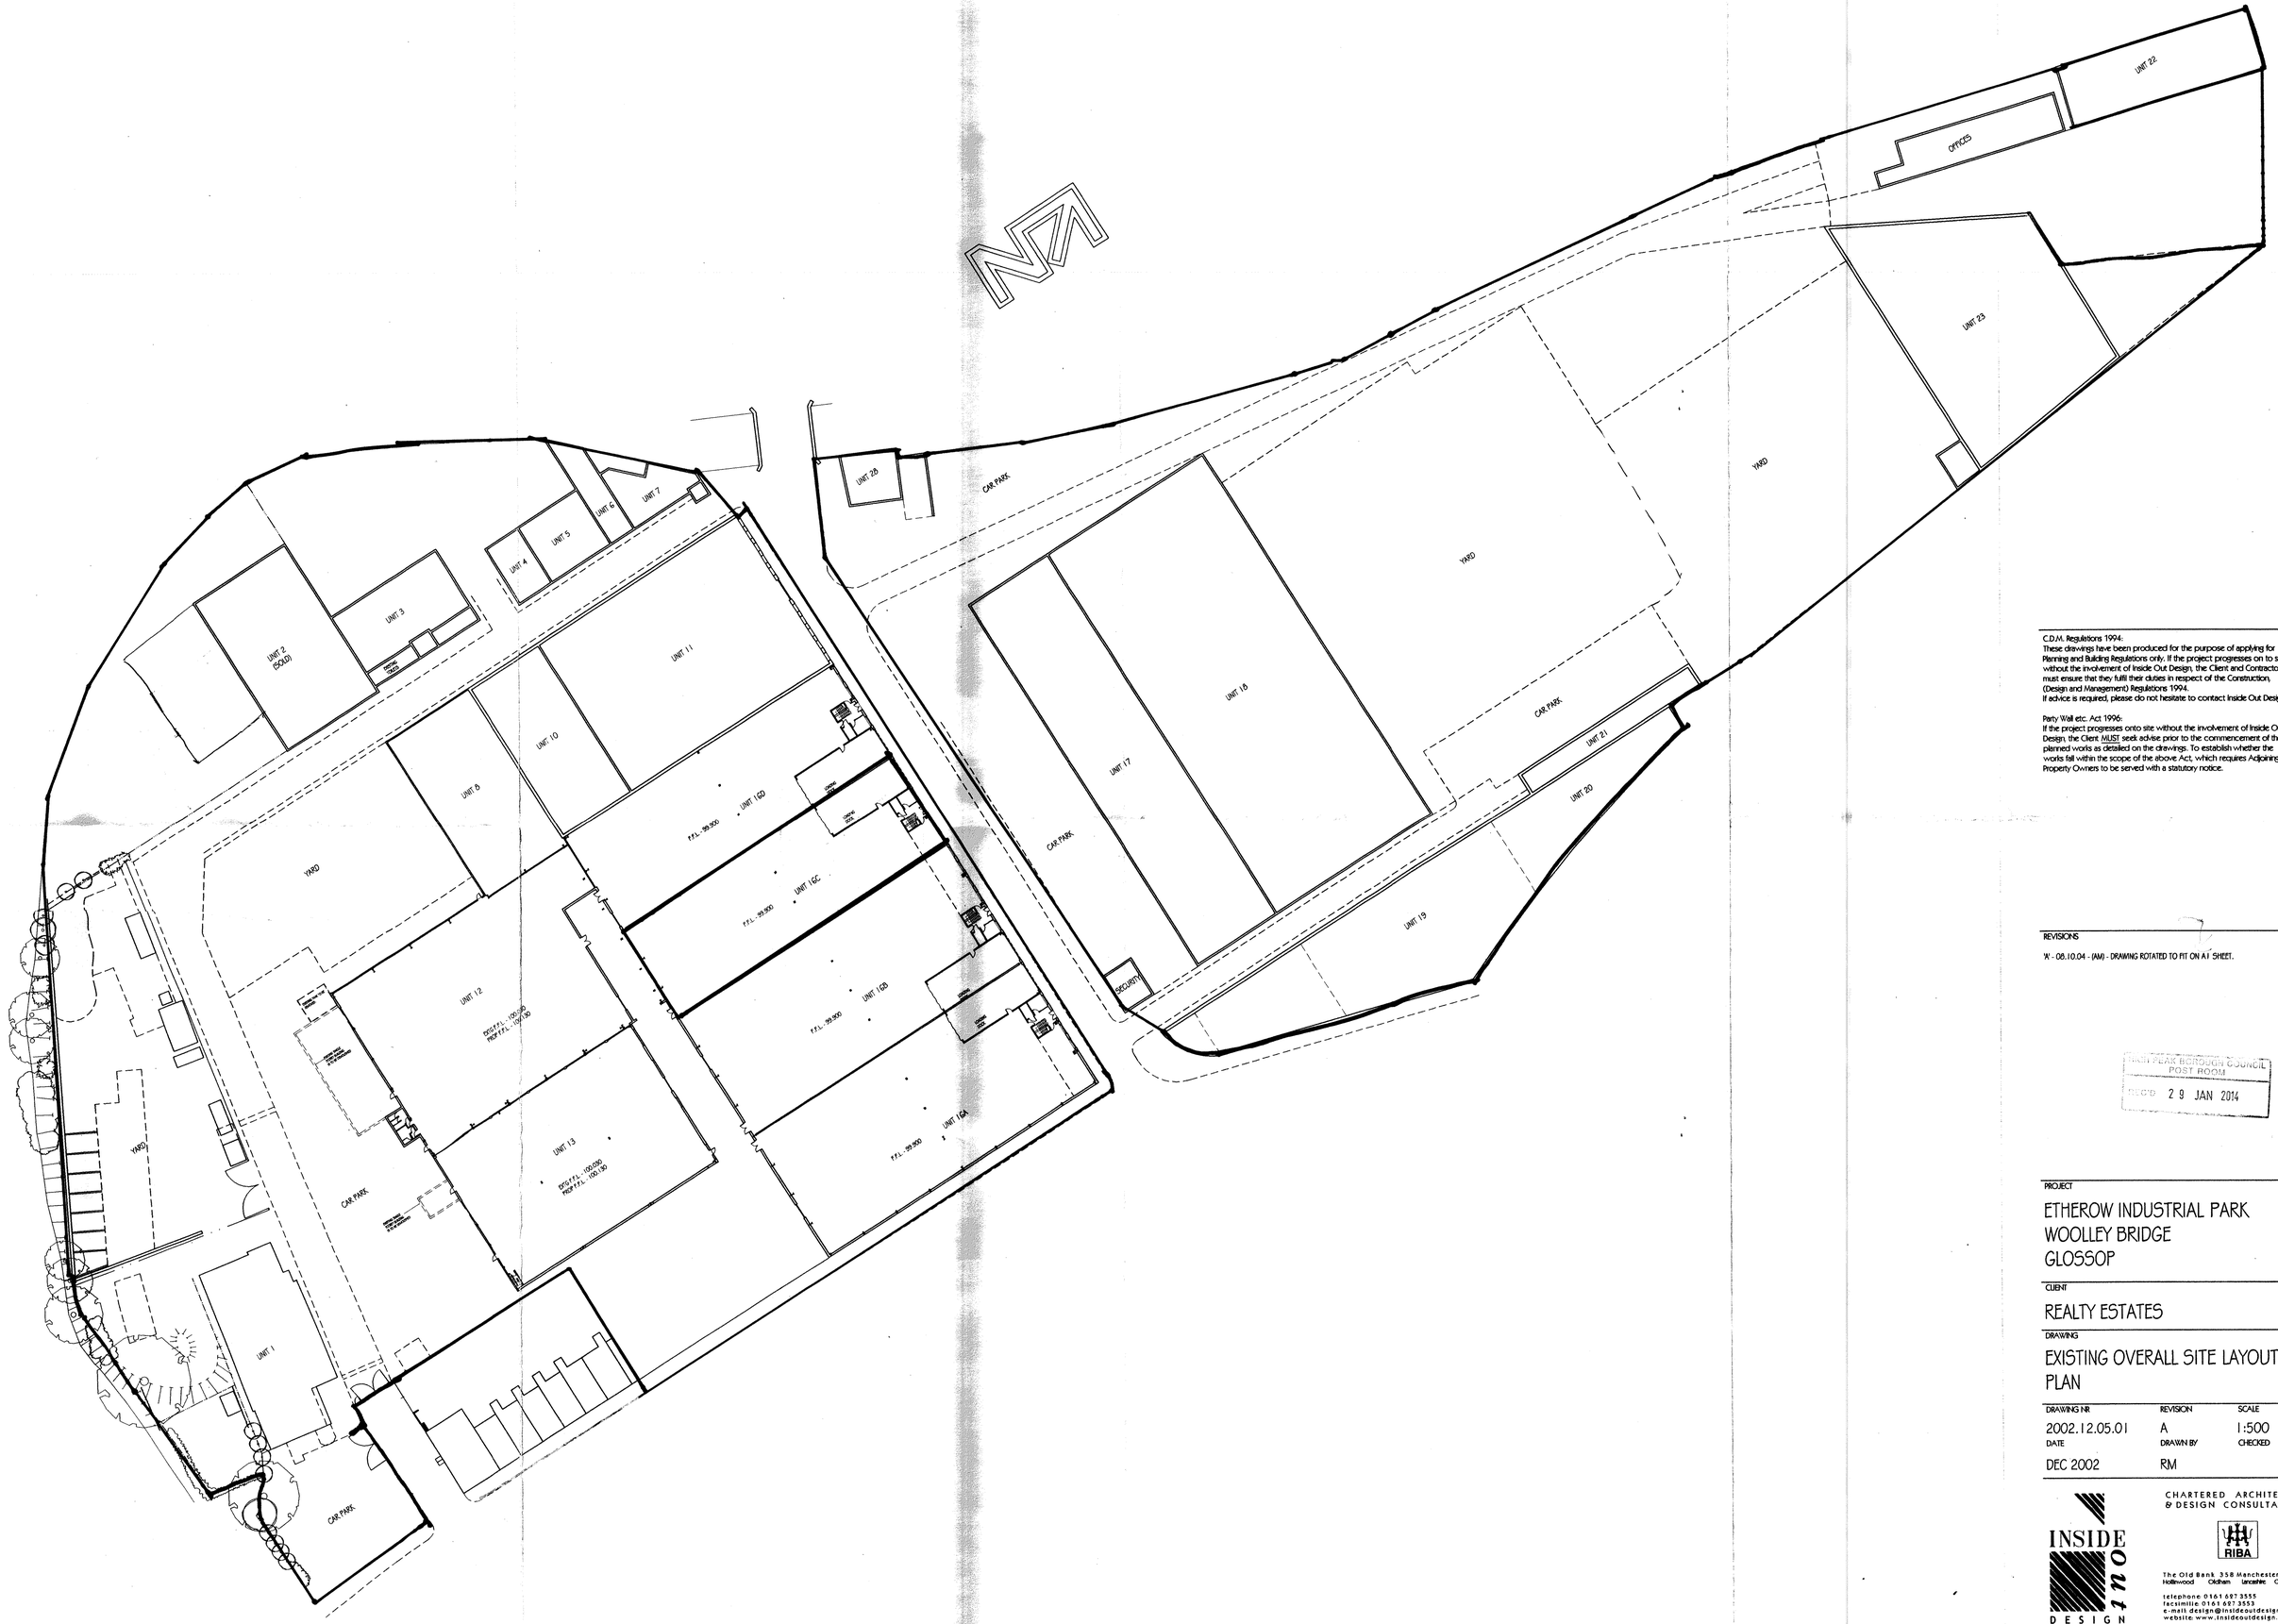



C.D.M. Regulations 1994:
These drawings have been produced for the purpose of applying for Planning and Building Regulations only. If the project progresses on to site without the involvement of Inside Out Design, the Client and Contractor must ensure that they fulfil their duties in respect of the Construction, (Design and Management) Regulations 1994.
If advice is required, please do not hesitate to contact Inside Out Design.

Party Wall etc. Act 1996:
If the project progresses onto site without the involvement of Inside Out Design, the Client MUST seek advise prior to the commencement of the planned works as detailed on the drawings. To establish whether the works fall within the scope of the above Act, which requires Adjoining Property Owners to be served with a statutory notice.

REVISIONS

'A' - 08.10.04 - (AM) - DRAWING ROTATED TO FIT ON A1 SHEET.

HIGH PEAK BOROUGH COUNCIL
POST ROOM
RECD 29 JAN 2014

PROJECT

ETHEROW INDUSTRIAL PARK
WOOLLEY BRIDGE
GLOSSOP

CLIENT

REALTY ESTATES

DRAWING

EXISTING OVERALL SITE LAYOUT PLAN

| DRAWING NR | REVISION | SCALE |
|---|---|---|
| 2002.12.05.01 | A | 1:500 |
| DATE | DRAWN BY | CHECKED |
| DEC 2002 | RM | |

INSIDE out DESIGN ASSOCIATES LIMITED
CHARTERED ARCHITECTS & DESIGN CONSULTANTS
RIBA
The Old Bank, 358 Manchester Road
Hollywood Oldham Lancashire OL9 7NU
telephone 0161 627 3555
facsimilie 0161 627 3553
e-mail: design@insideoutdesign.co.uk
website: www.insideoutdesign.co.uk