
HPK 2013 0 6 9 6

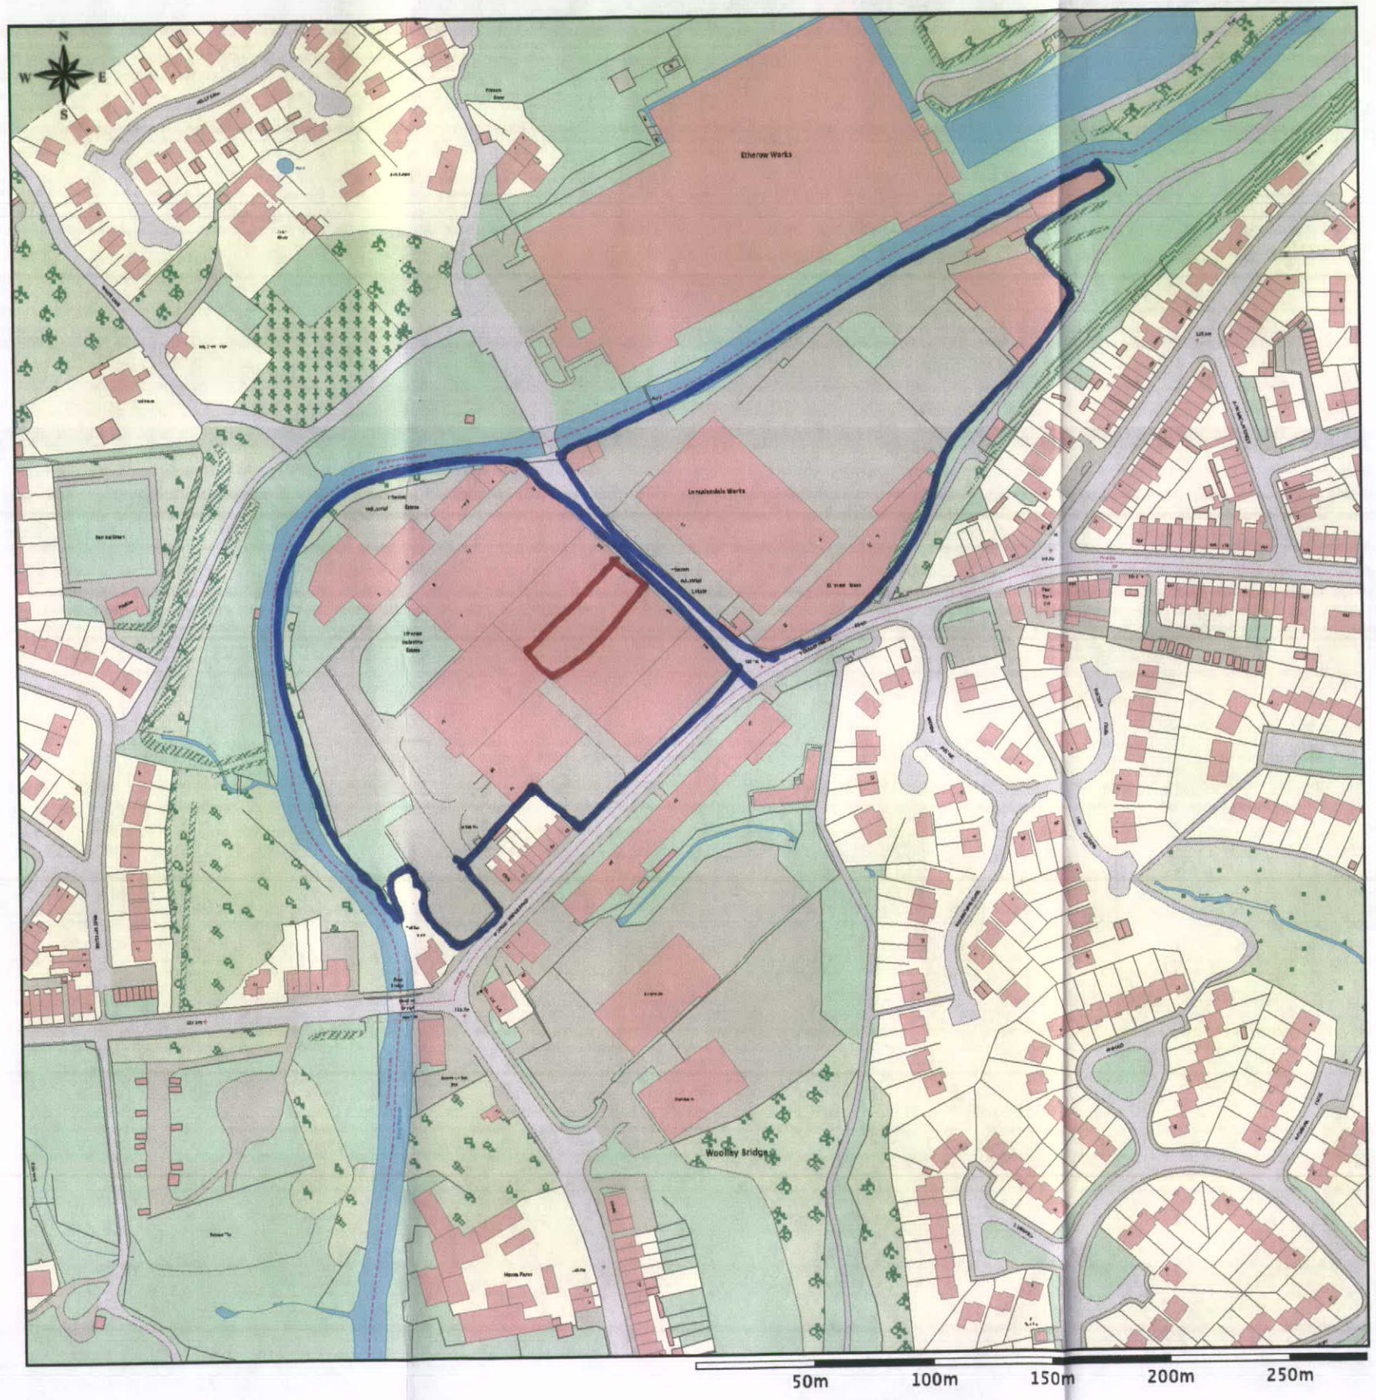

HIGH PEAK BOROUGH COUNCIL
ROOM
RE 29 JAN 2014

This Plan includes the following Licensed Data: OS MasterMap Colour PDF Site Plan by the Ordnance Survey National Geographic Database and incorporating surveyed revision available at the date of production. Reproduction in whole or in part is prohibited without the prior permission of Ordnance Survey. The representation of a road, track or path is no evidence of a right of way. The representation of features as lines is no evidence of a property boundary. © Crown copyright and database rights 2014. Ordnance Survery 0100031673

Scale: 1:2500, paper size: A3

plans ahead by emapsite™

Prepared by: robert shadi, 22-01-2014