NATURAL GRITSTONE WALLS
HARDROW TILED ROOF.
WOOD GRAIN DARK BROWN
uPVC DOORS & WINDOWS.

HPK 2013 0705

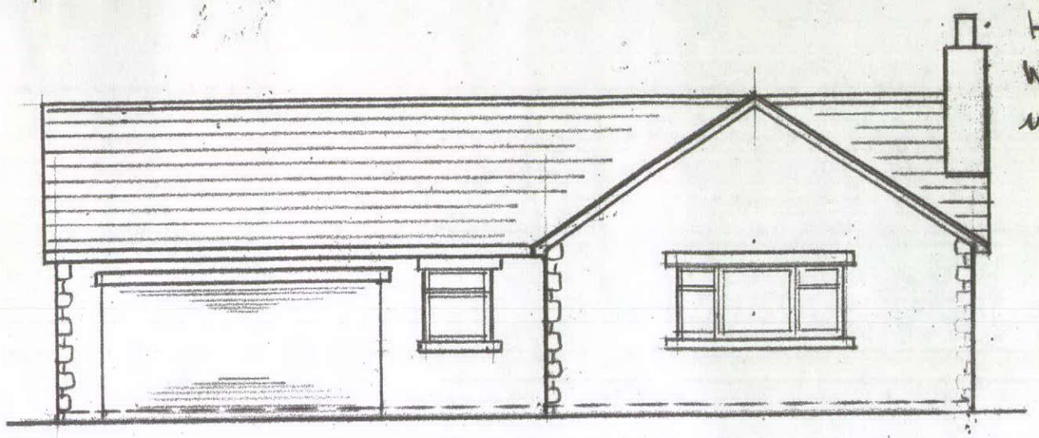

FRONT ELEV.

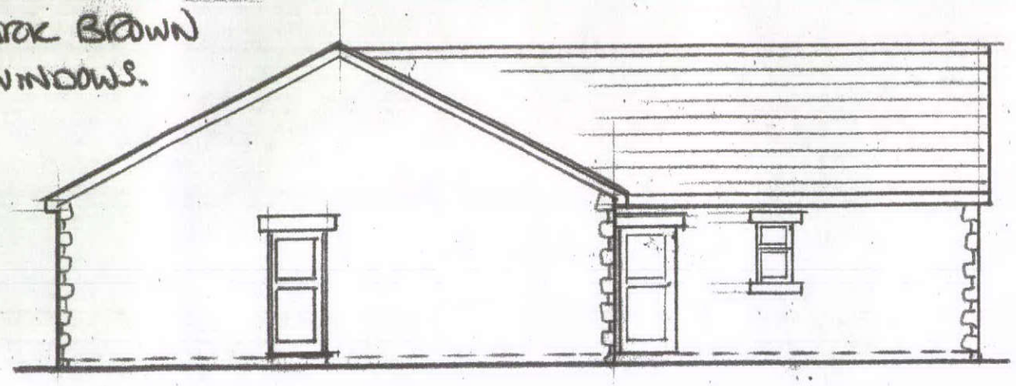

VIEW ON 'A'

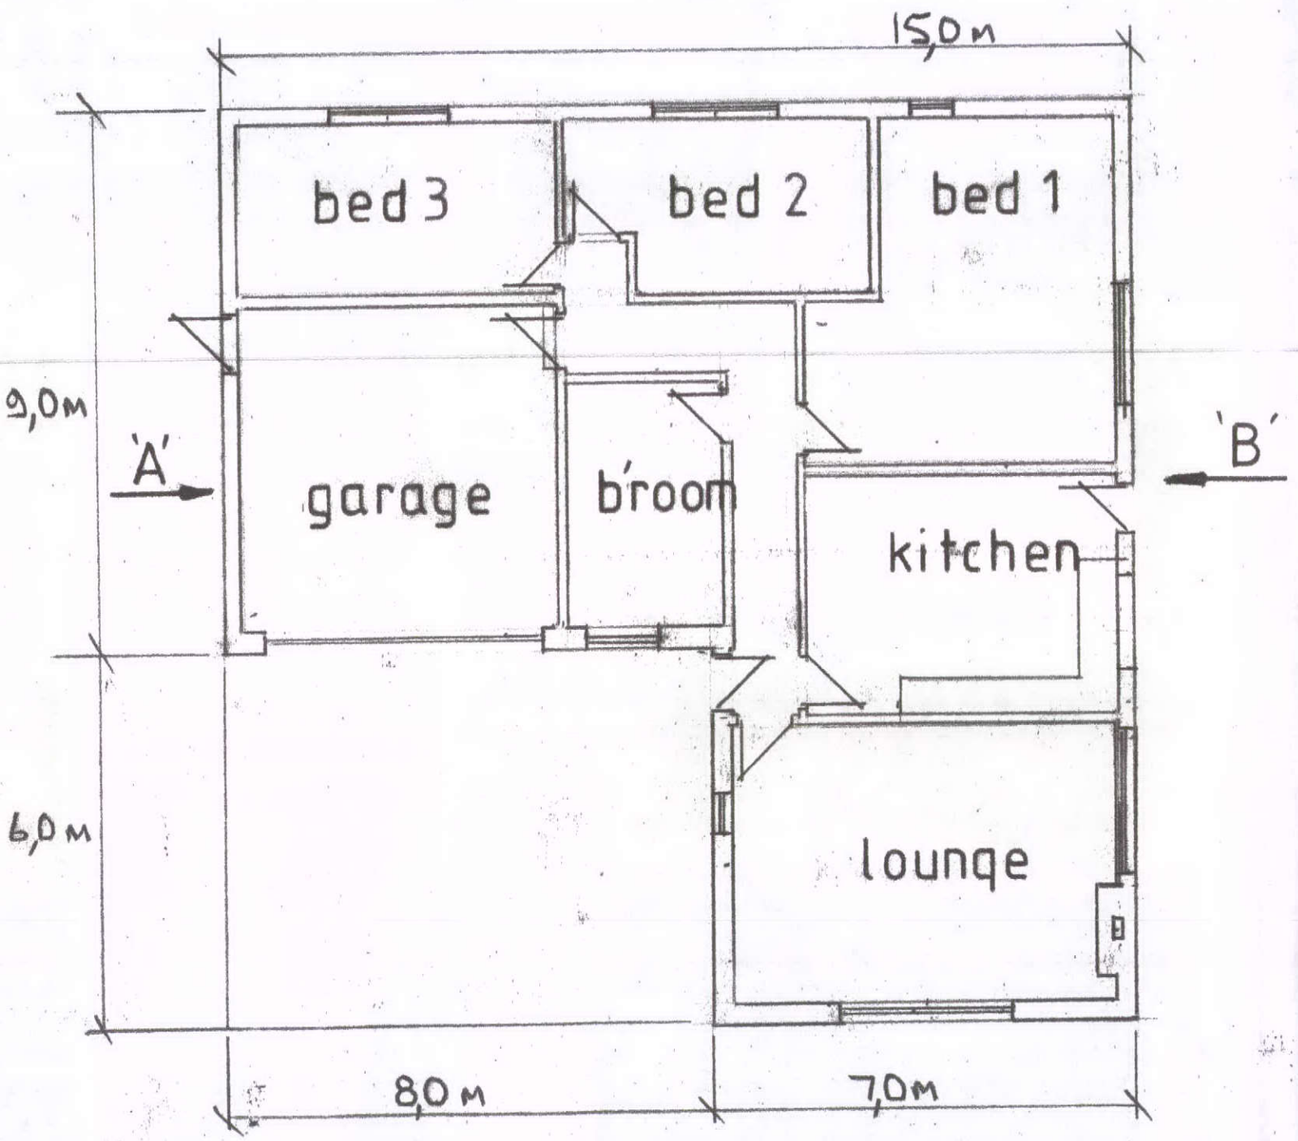

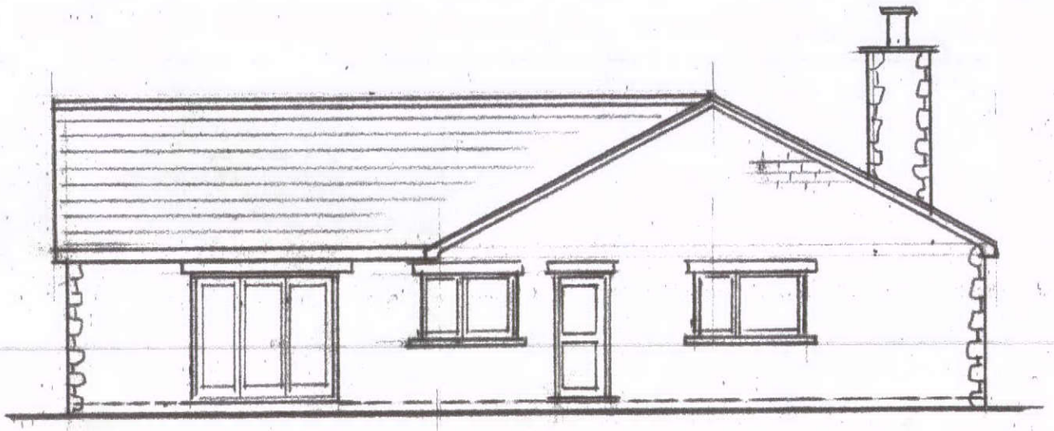

VIEW ON 'B'

HIGH PEAK BOROUGH COUNCIL
POST ROOM
REC'D 05 FEB 2014

Proposed 3 Bedroom Bungalow for use by

Mr & Mrs Brian Hunt at the rear of Meadow Lodge

Tunstead Milton. SK23 7ER.

Scale 1:100 **Drg No SPM/ 1214.0**