HIGH PEAK LOCAL PLAN

HPK 2013 0705

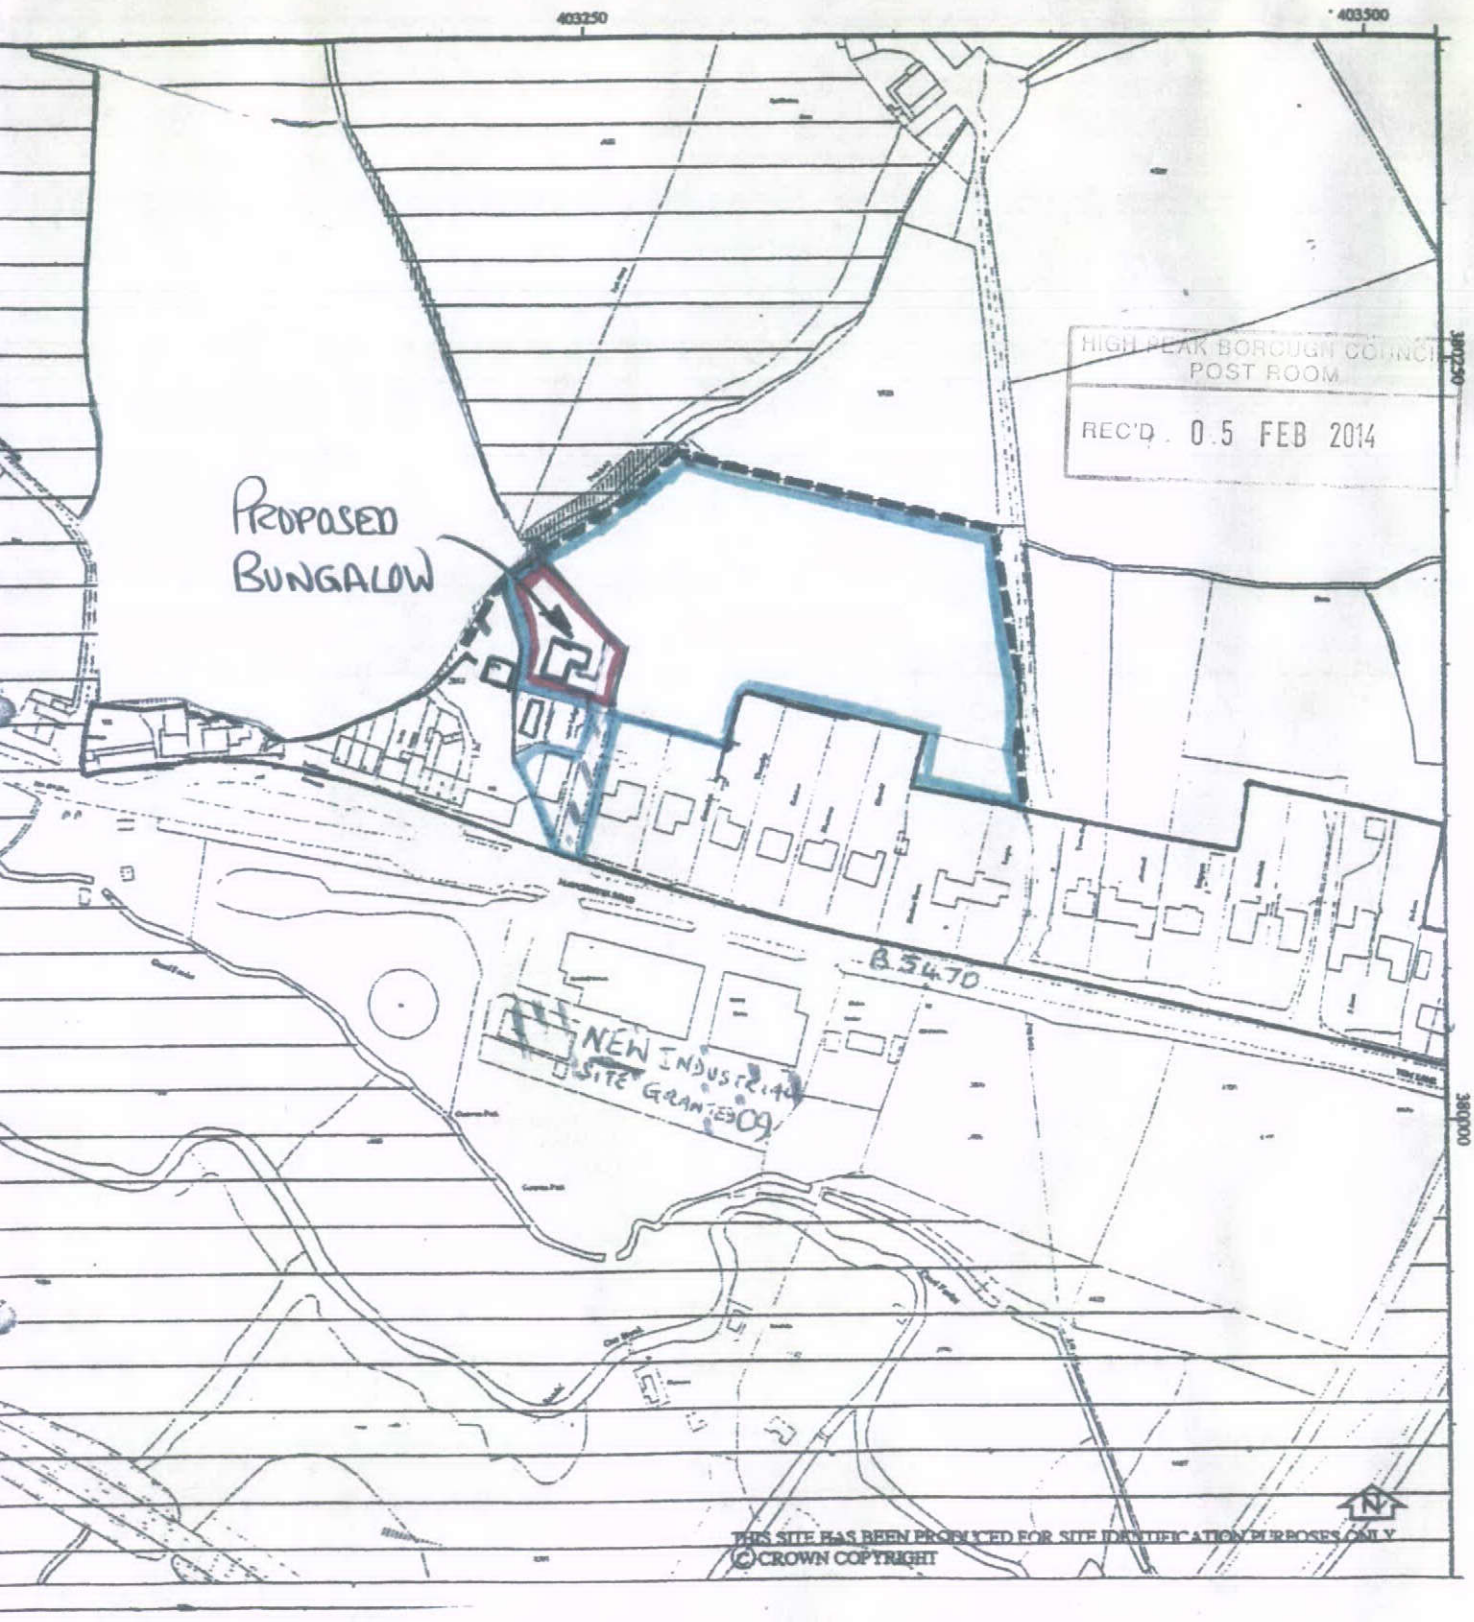

SCALE 1:2,500

Proposed 3 Bedroom Bungalow for use by

Mr & Mrs Brian Hunt at the rear of Meadow Lodge

Tunstead Milton. SK23 7ER.