HPK 2013 0705

Ordnance Survey®
Mapping and Data Centre

UK MAP CENTRE .com

0 20 m
Scale: 1:1250

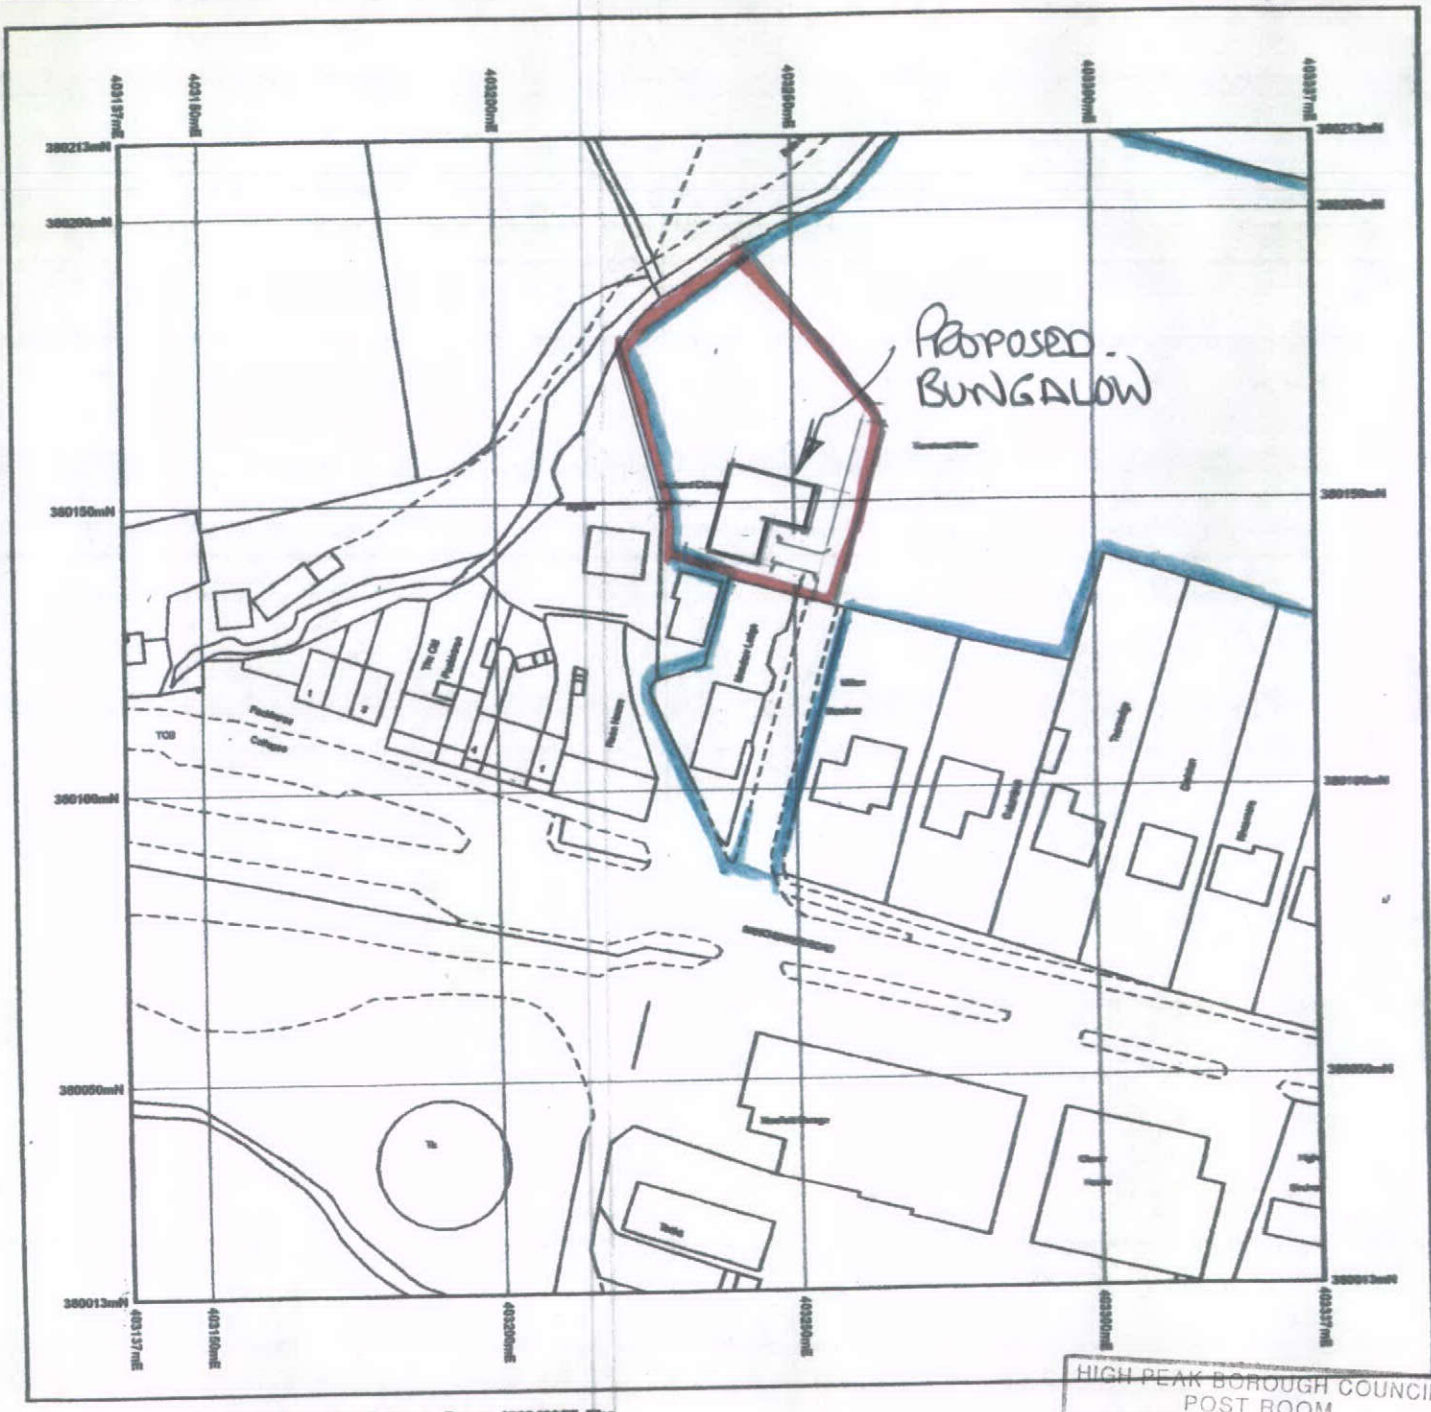

© Crown Copyright and database rights 2013 Ordnance Survey 100048957. The representation of road, track or path is no evidence of a boundary or right of way. The representation of features as lines is no evidence of a property boundary.

Supplied by: www.ukmapcentre.com
Serial Number: 41414
Centre Coordinates: 403237,380113
Production Date: 19 Dec 2013 11:27

HIGH PEAK BOROUGH COUNCIL
POST ROOM
REC'D 05 FEB 2014

Brian Hunt

Proposed 3 Bedroom Bungalow for use by

Mr & Mrs Brian Hunt at the rear of Meadow Lodge

Tunstead Milton. SK23 7ER.