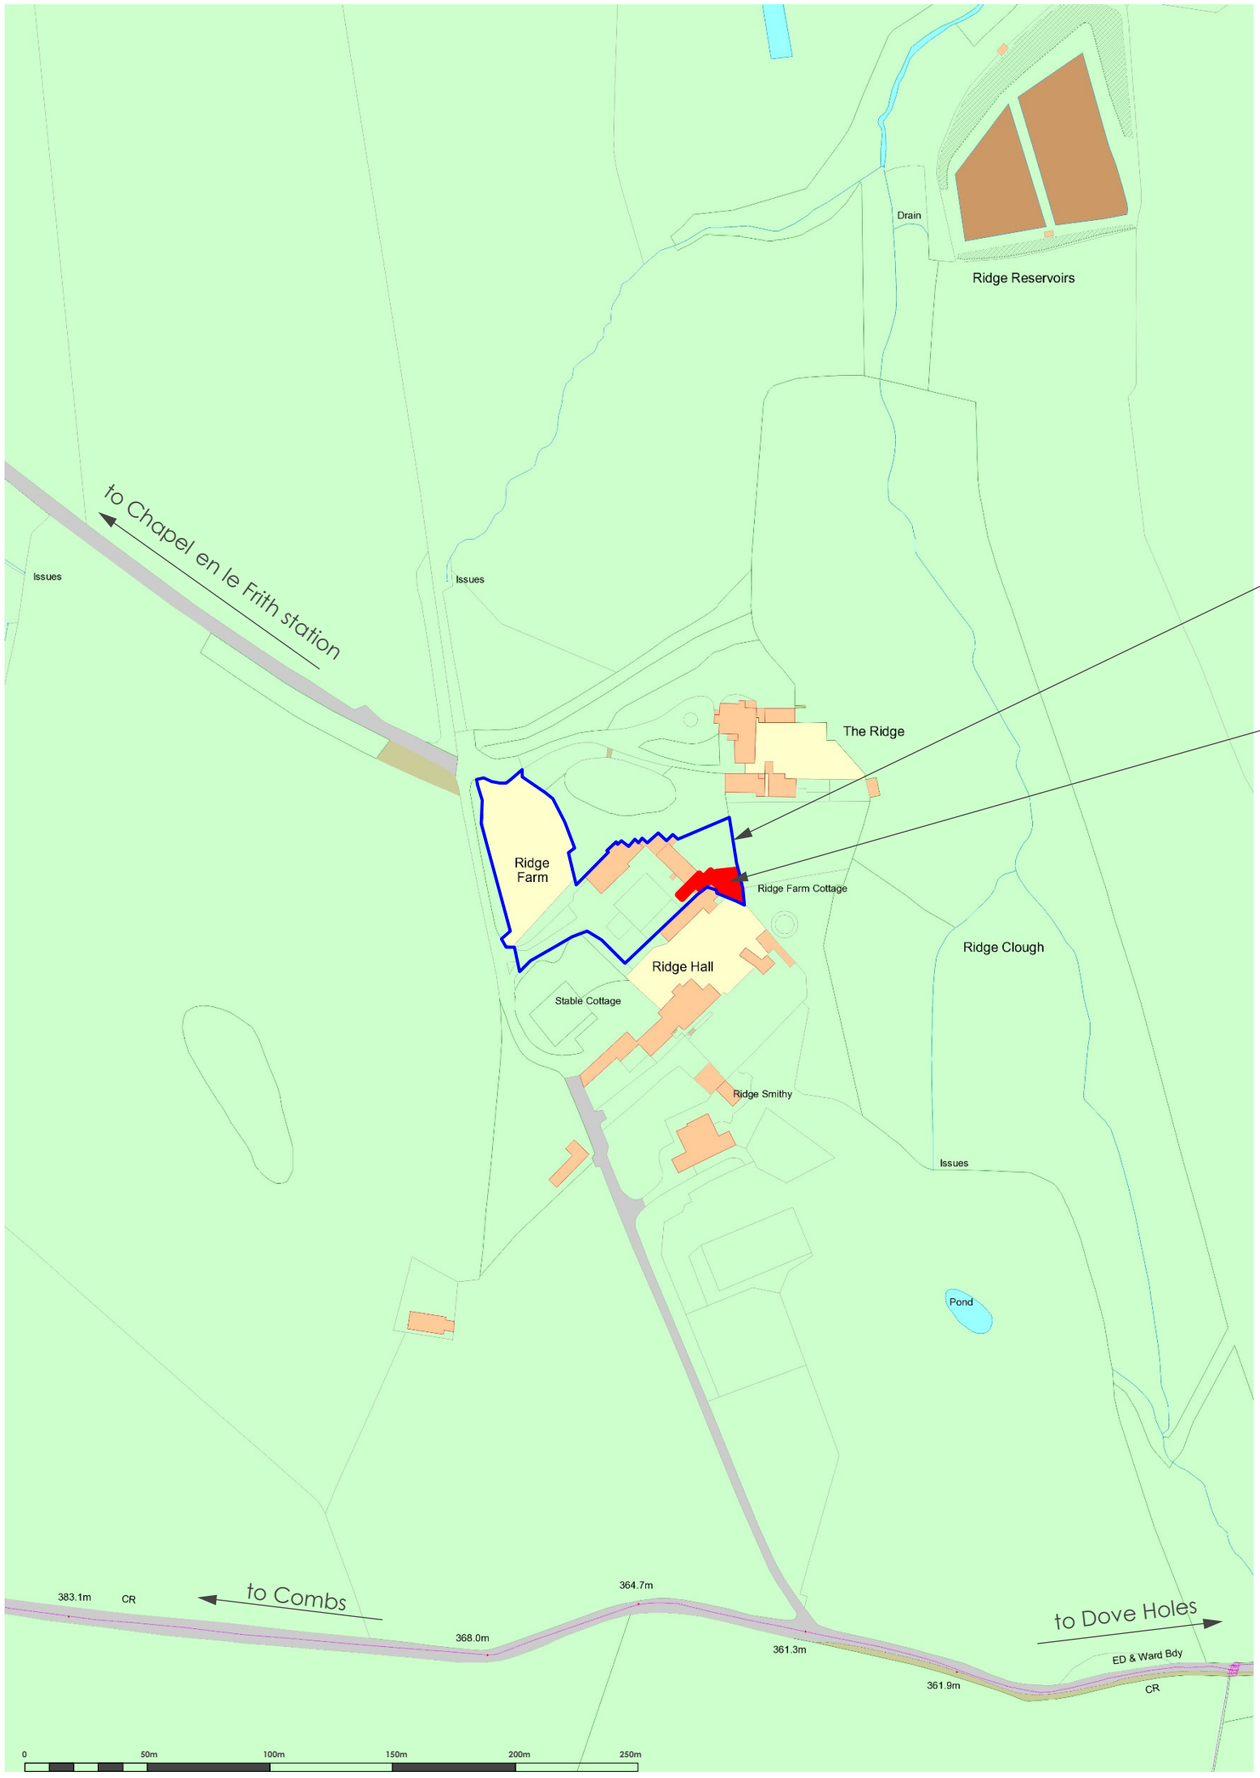


adjacent land owned by the applicant

Proposed Barn Conversion
Ridge Farm

grid ref: 405848, 378885

Location Plan 1 - 1:2500 @ A3

A - 23.01.14 - Planning Issue

M J design

Stuart and Julie Wilson

CLIENT:

Conversion of 'back barn' at Ridge Farm to form 'Annex'

PROJECT:

job no	dwg no	rev	scale	date
1080	00-00LP	A	as shown@A3	Jun14

Location Plan

DRAWING TITLE:

CONTACT:
tel: 01456 450 273
mail@mjdesignworks.com

Information on this drawing is copywright, all rights reserved. No part of this work may be reproduced or transmitted in any form by any means, or otherwise stored in any retreival system of any nature, without the express consent of M+J home-works