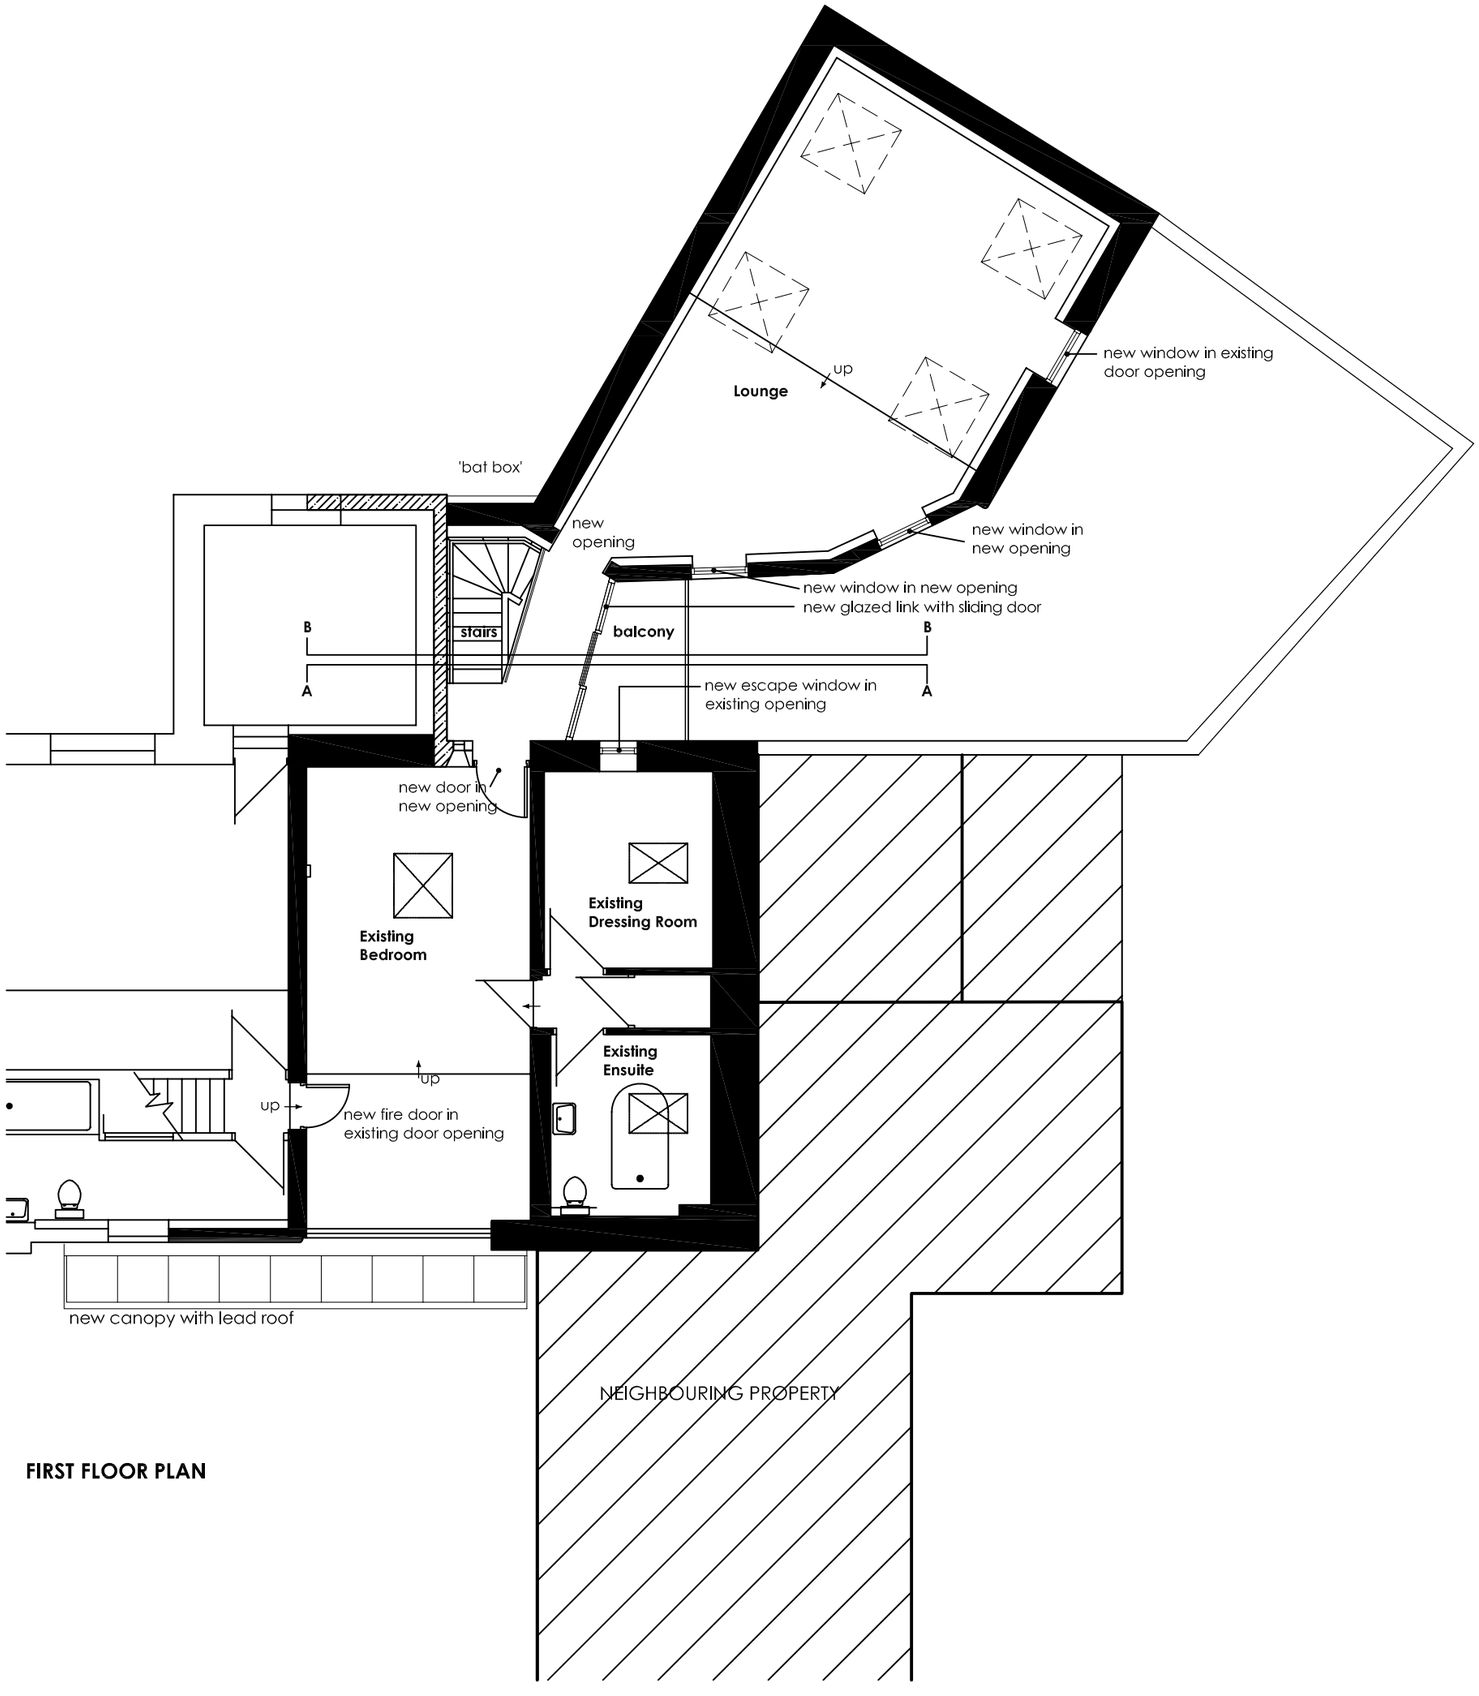


FIRST FLOOR PLAN

20.05.13 - Rev A - Planning Issue

MJ design

CLIENT:
Stuart & Julie Wilson

PROJECT:
Conversion of Back Barn at Ridge Farm to form 'Annex'

DRAWING TITLE:

job no	dwg no	rev	scale	date
1080	PP-001	A	1:100@A3	16.05.13

First Floor Plan

CONTACT:
01456 450 273
mail@mjdesignworks.com

Information on this drawing is copywright, all rights reserved. No part of this work may be reproduced or transmitted in any form by any means, or otherwise stored in any retreival system of any nature, without the **express consent of Shona Jones**