Site map
3 Goyt Place
Whaley Bridge
SK23 7LZ

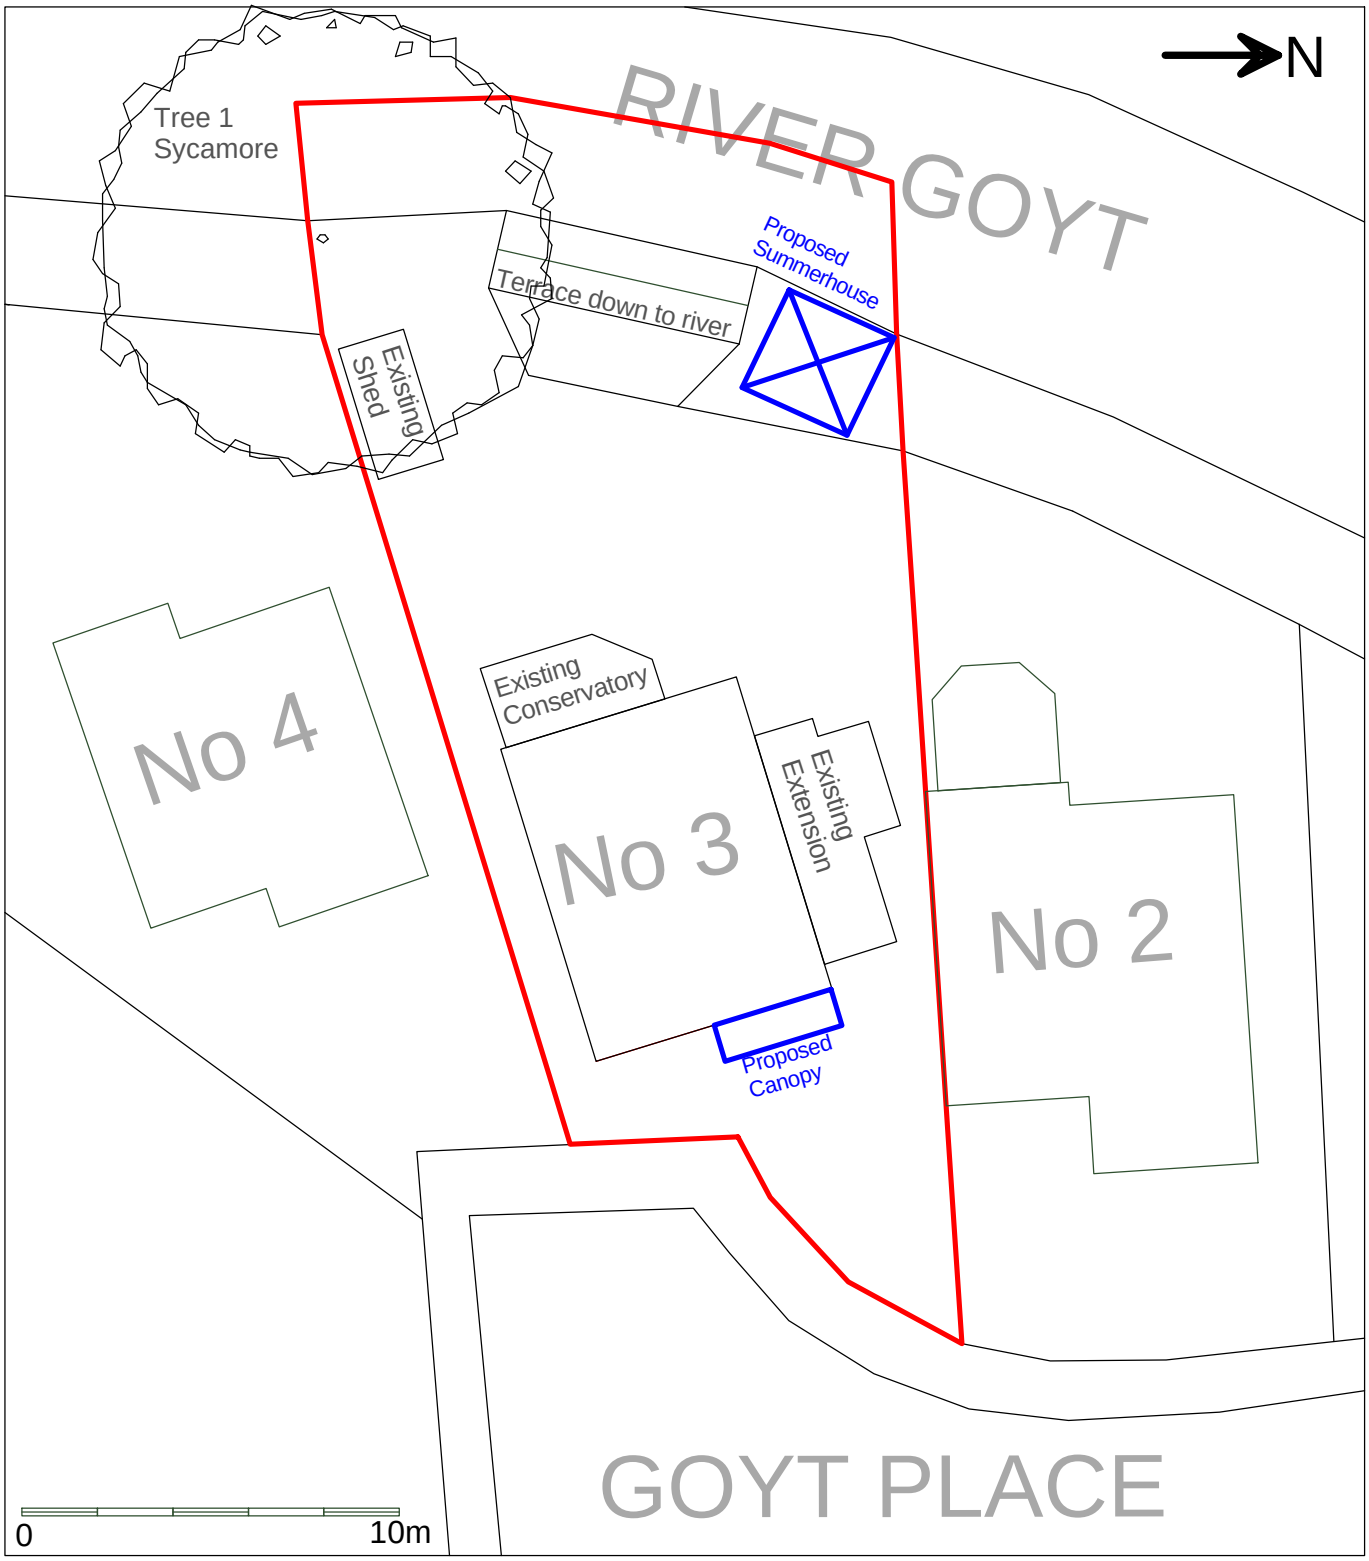

scale 1:200 on A4 (scaling outside site boundary is aproximate)

Doc Ref:- "3 Goyt Place-2013-map-site"
Planning Application Ref: PP-02151493