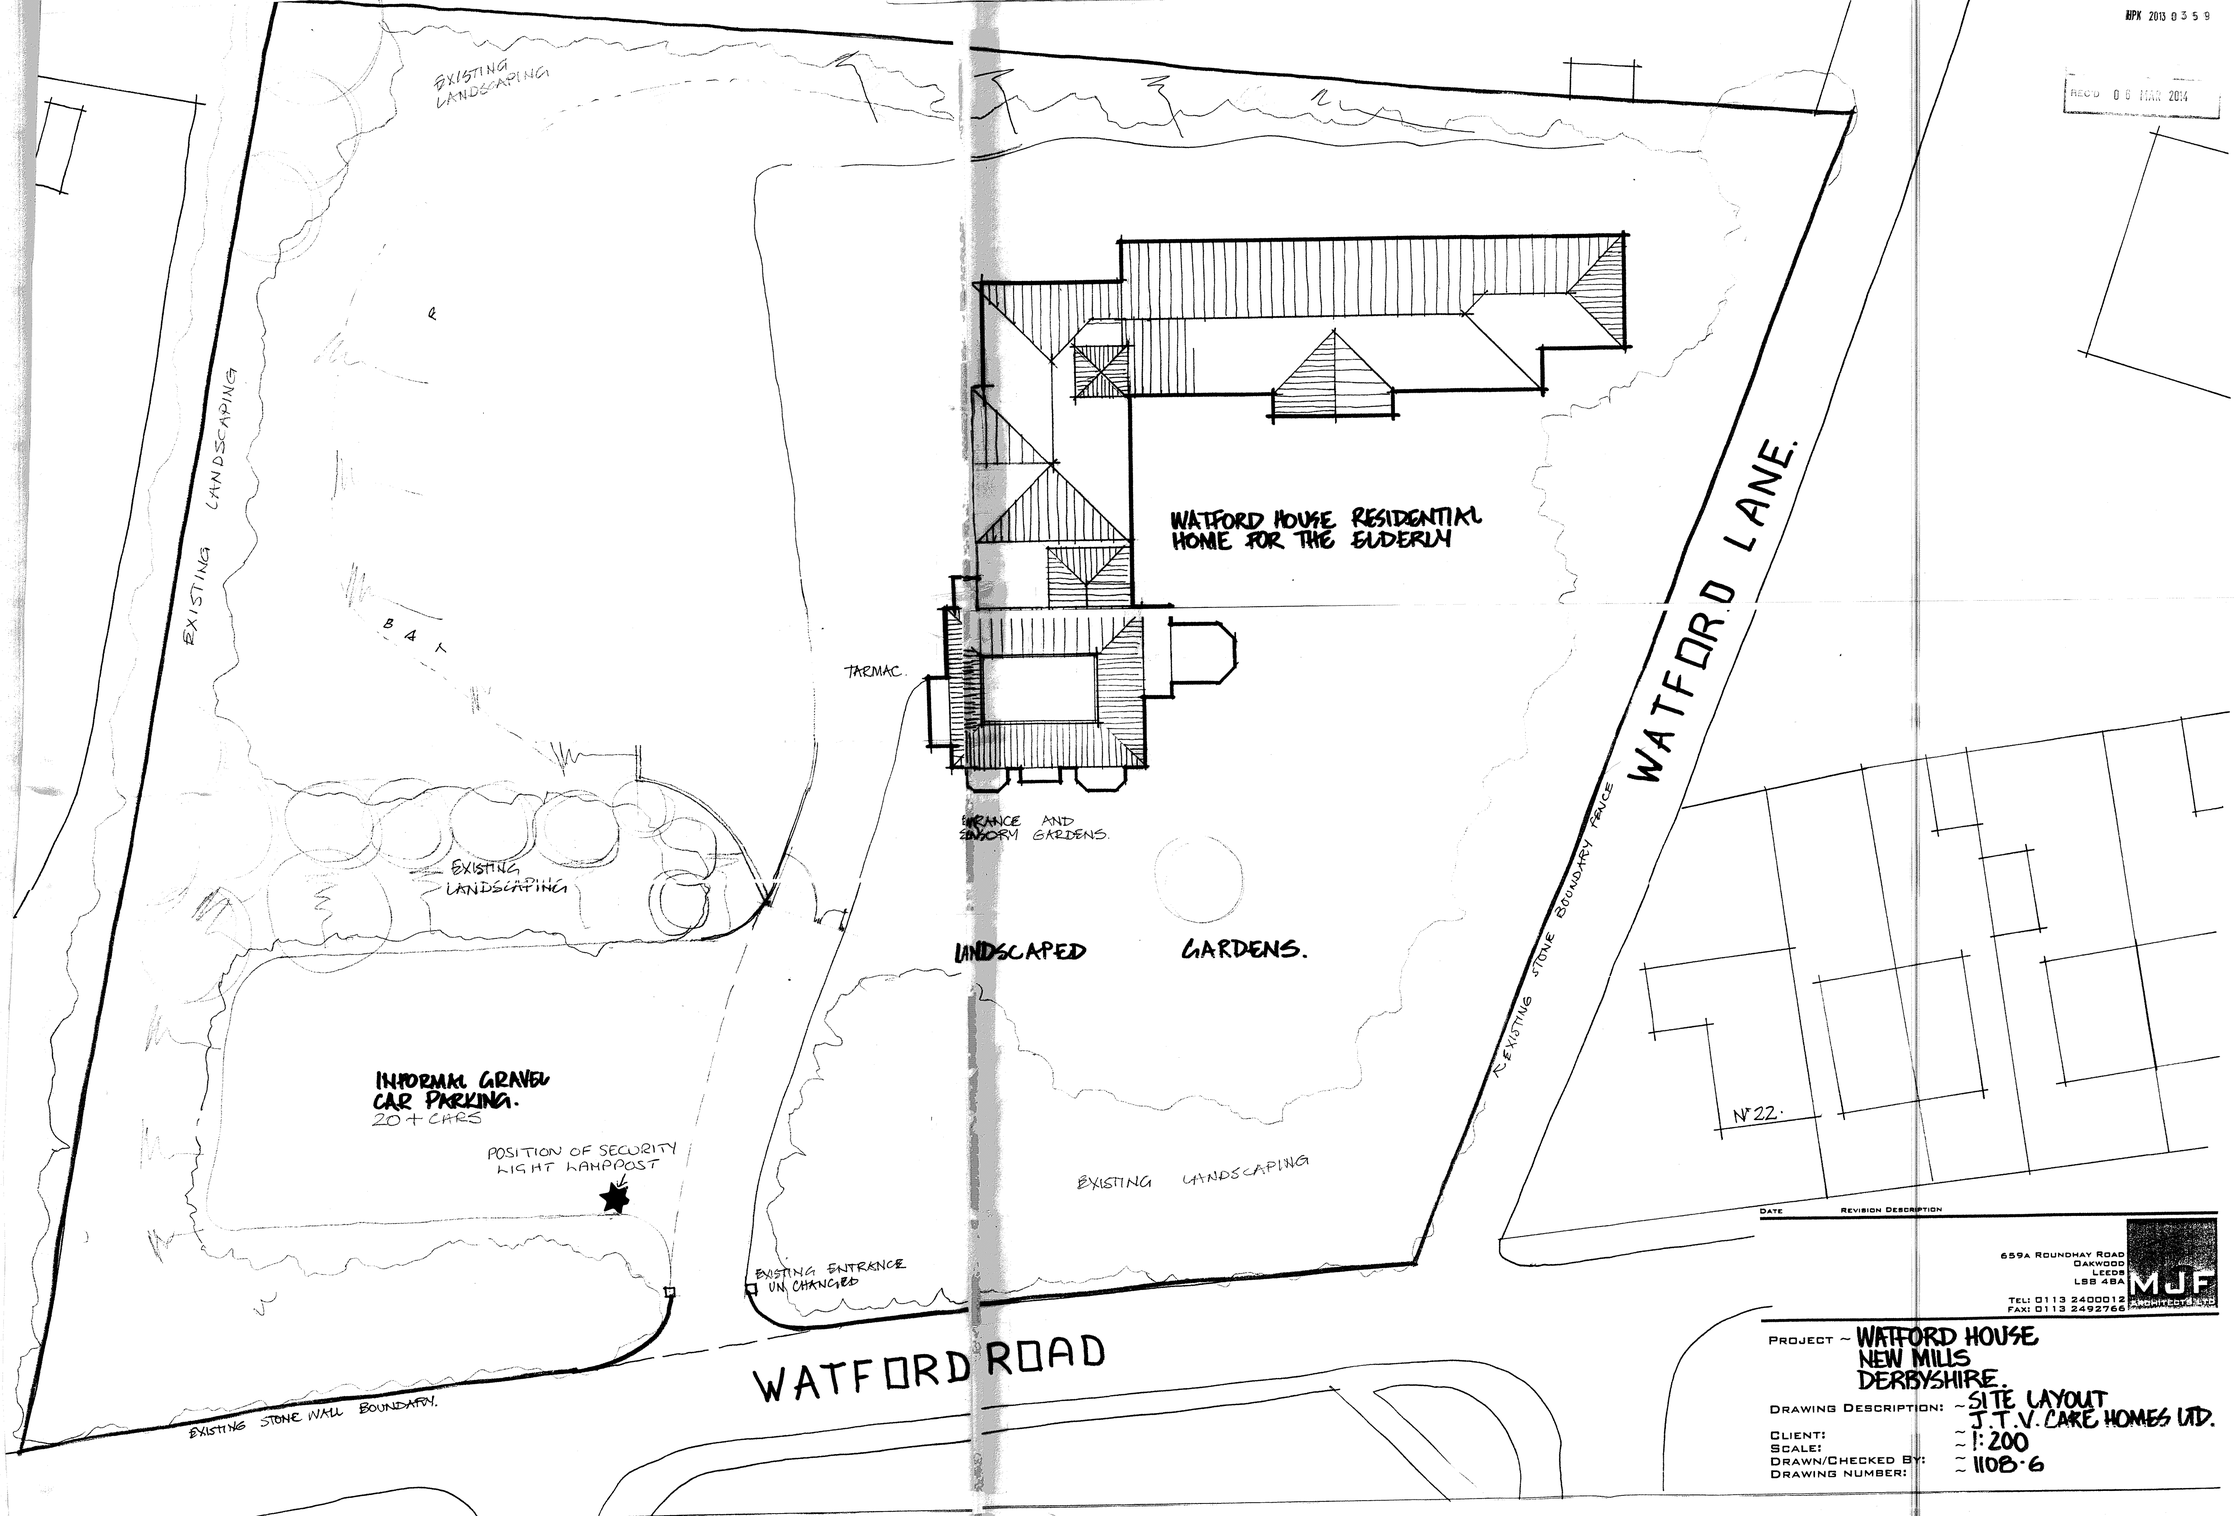

RPK 2013 0359

REC'D 06 MAR 2014

DATE	REVISION DESCRIPTION

659A ROUNDHAY ROAD
OAKWOOD
LEEDS
LS8 4BA
TEL: 0113 2400012
FAX: 0113 2492766
MJF ARCHITECTS LTD

PROJECT ~ WATFORD HOUSE
NEW MILLS
DERBYSHIRE.

DRAWING DESCRIPTION: ~ SITE LAYOUT
J.T.V. CARE HOMES LTD.

CLIENT: ~
SCALE: ~ 1:200
DRAWN/CHECKED BY: ~
DRAWING NUMBER: ~ 1108·6