HPK/2013/0495
HIGH PEAK BOROUGH COUNCIL
POST ROOM
REC'D 24 APR 2014



FRONT.

REAR.

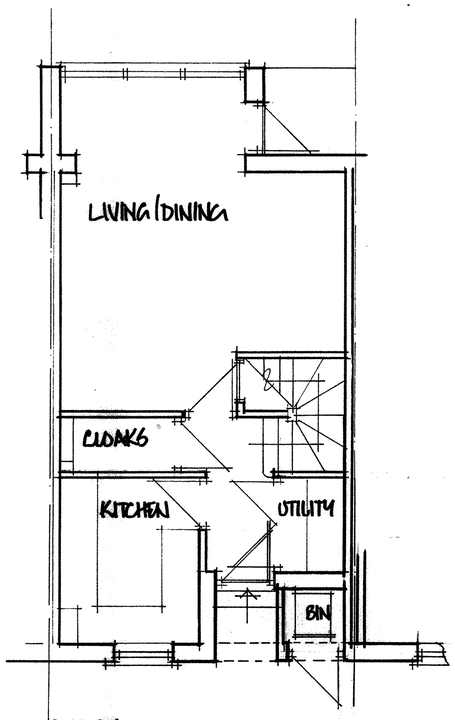

GROUND.

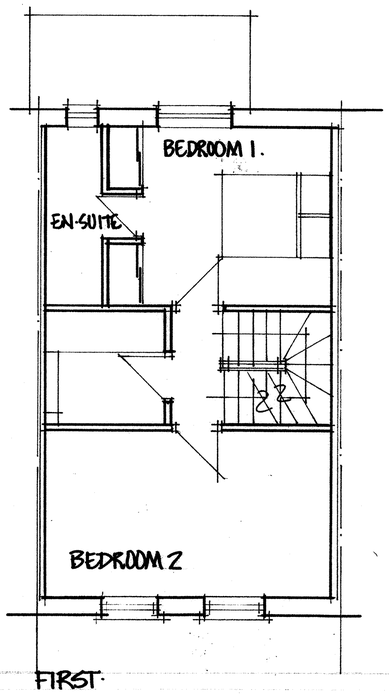

FIRST.

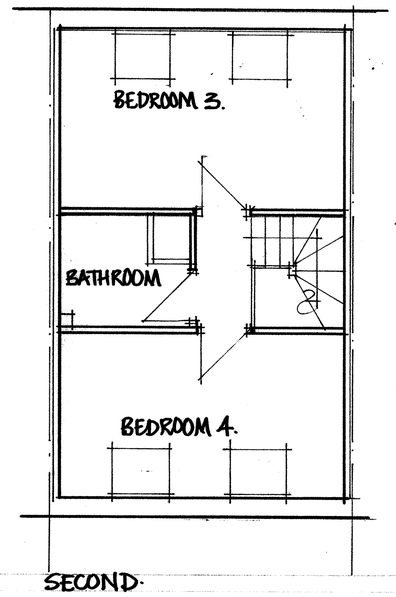

SECOND.

DATE	REVISION DESCRIPTION

659A ROUNDHAY ROAD
OAKWOOD
LEEDS
LS8 4BA
TEL: 0113 2400012
FAX: 0113 2492766
MJF

PROJECT - LAND ADJACENT GRAPHITE WAY
HADFIELD GLOSSOP.

DRAWING DESCRIPTION: PROPOSED PLANS ELEVATIONS QUANTUM ASSOCIATES.
CLIENT:
SCALE: 1:50
DRAWN CHECKED BY:
DRAWING NUMBER: 1239.2.