Crown Copyright 2018. All rights reserved. Licence number 100020449

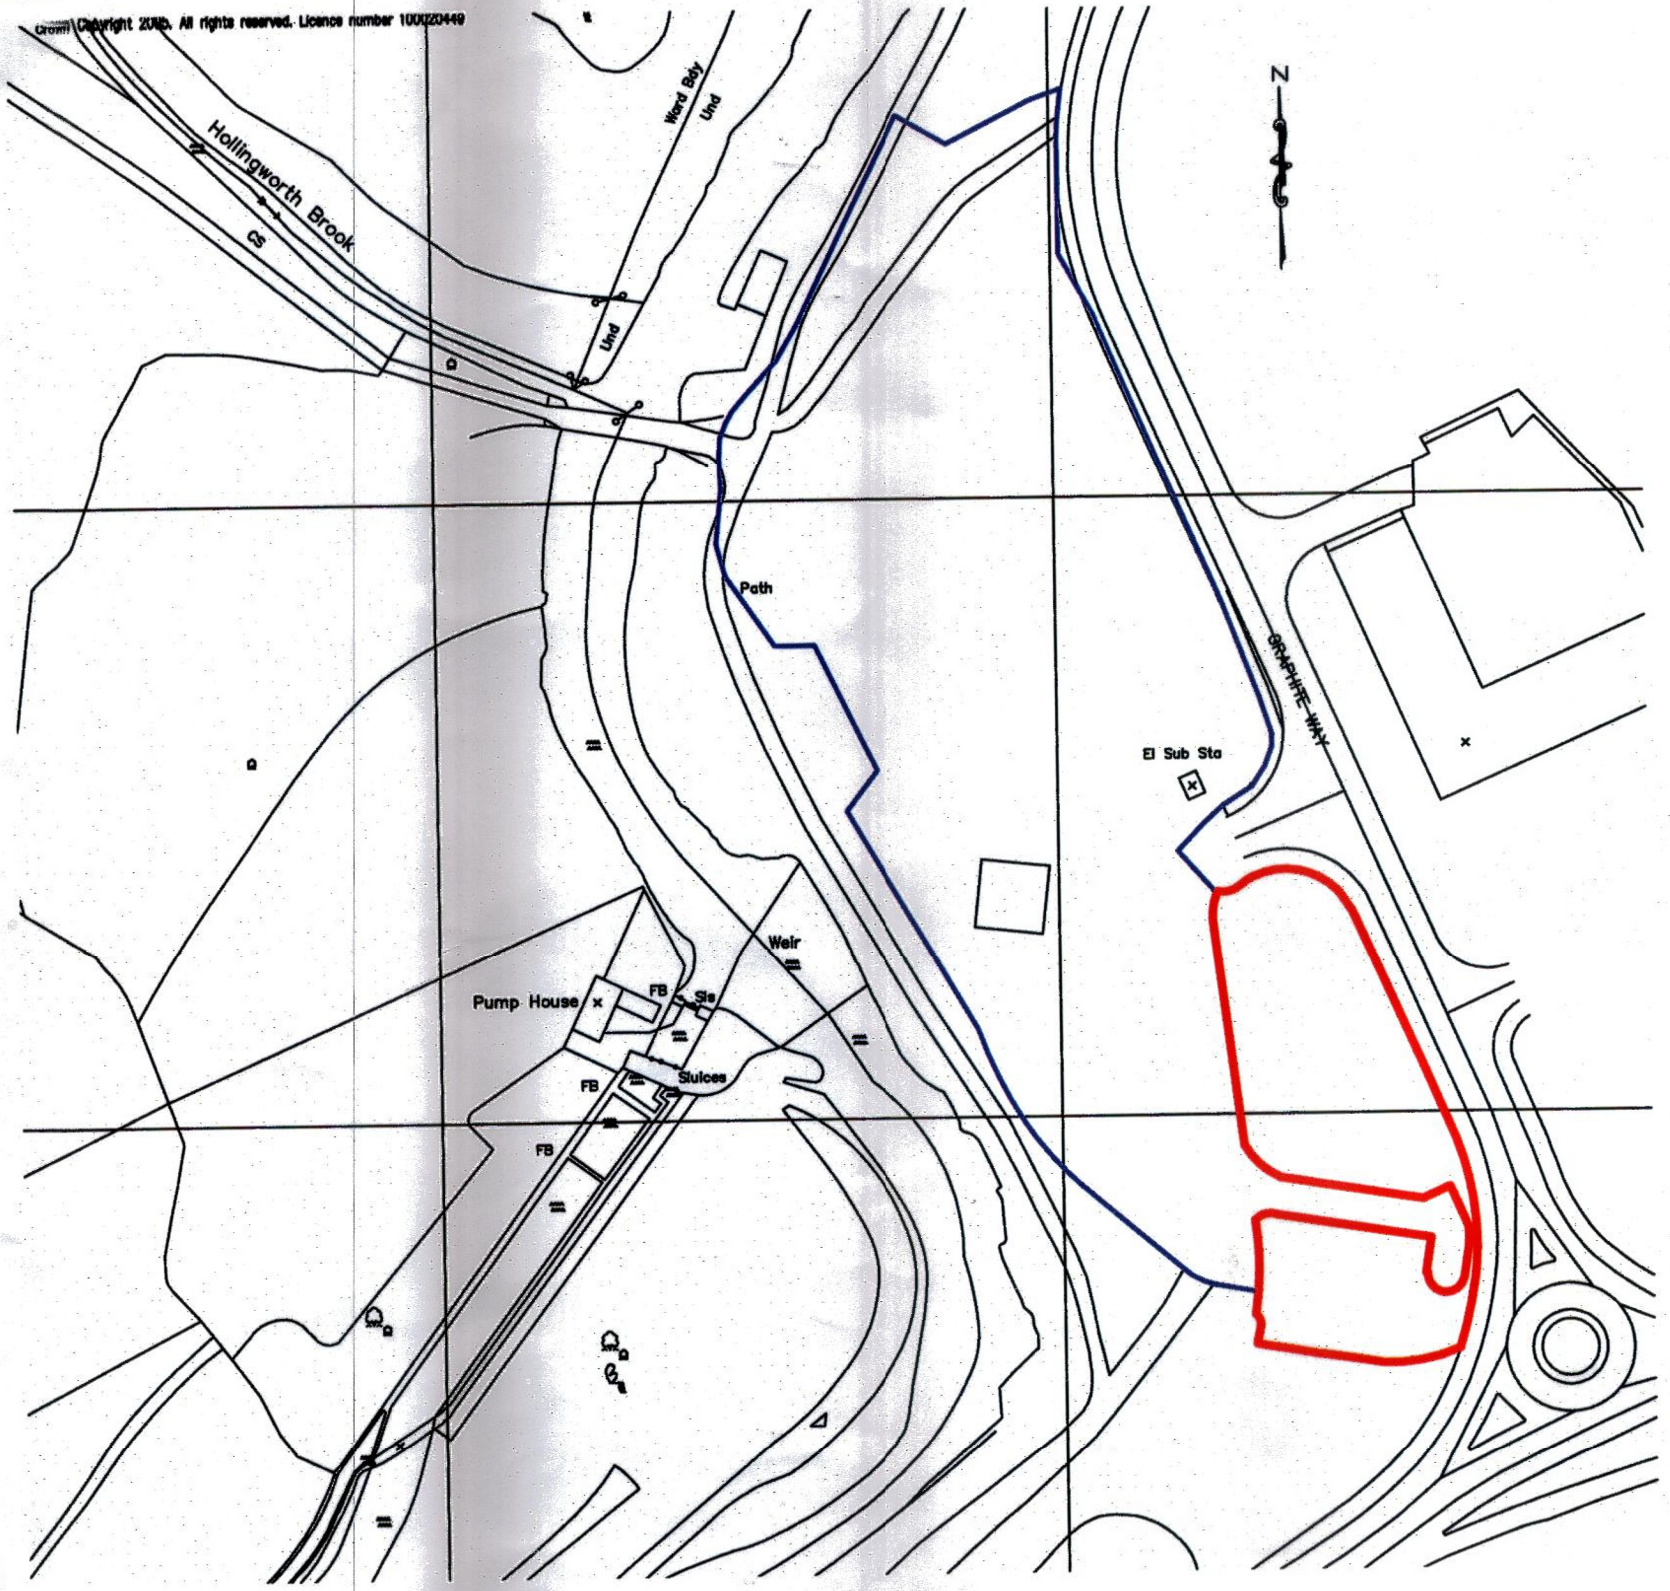

HPK/ 201

HIGH PEAK BORO
POST F

REC'D 2 4 A

DATE REVISION DESCR

PROJECT ~ PROPOSED
LAND ADJ
HADFIELD
GLOSSOP

DRAWING DESCRIPT

CLIENT:
SCALE:
DRAWN/CHECKED B
DRAWING NUMBER: