HPK/2013/0600

Sheet 2.

COUNCIL
POST ROOM
REC'D 22 JUL 2014

Existing First Floor Plan.

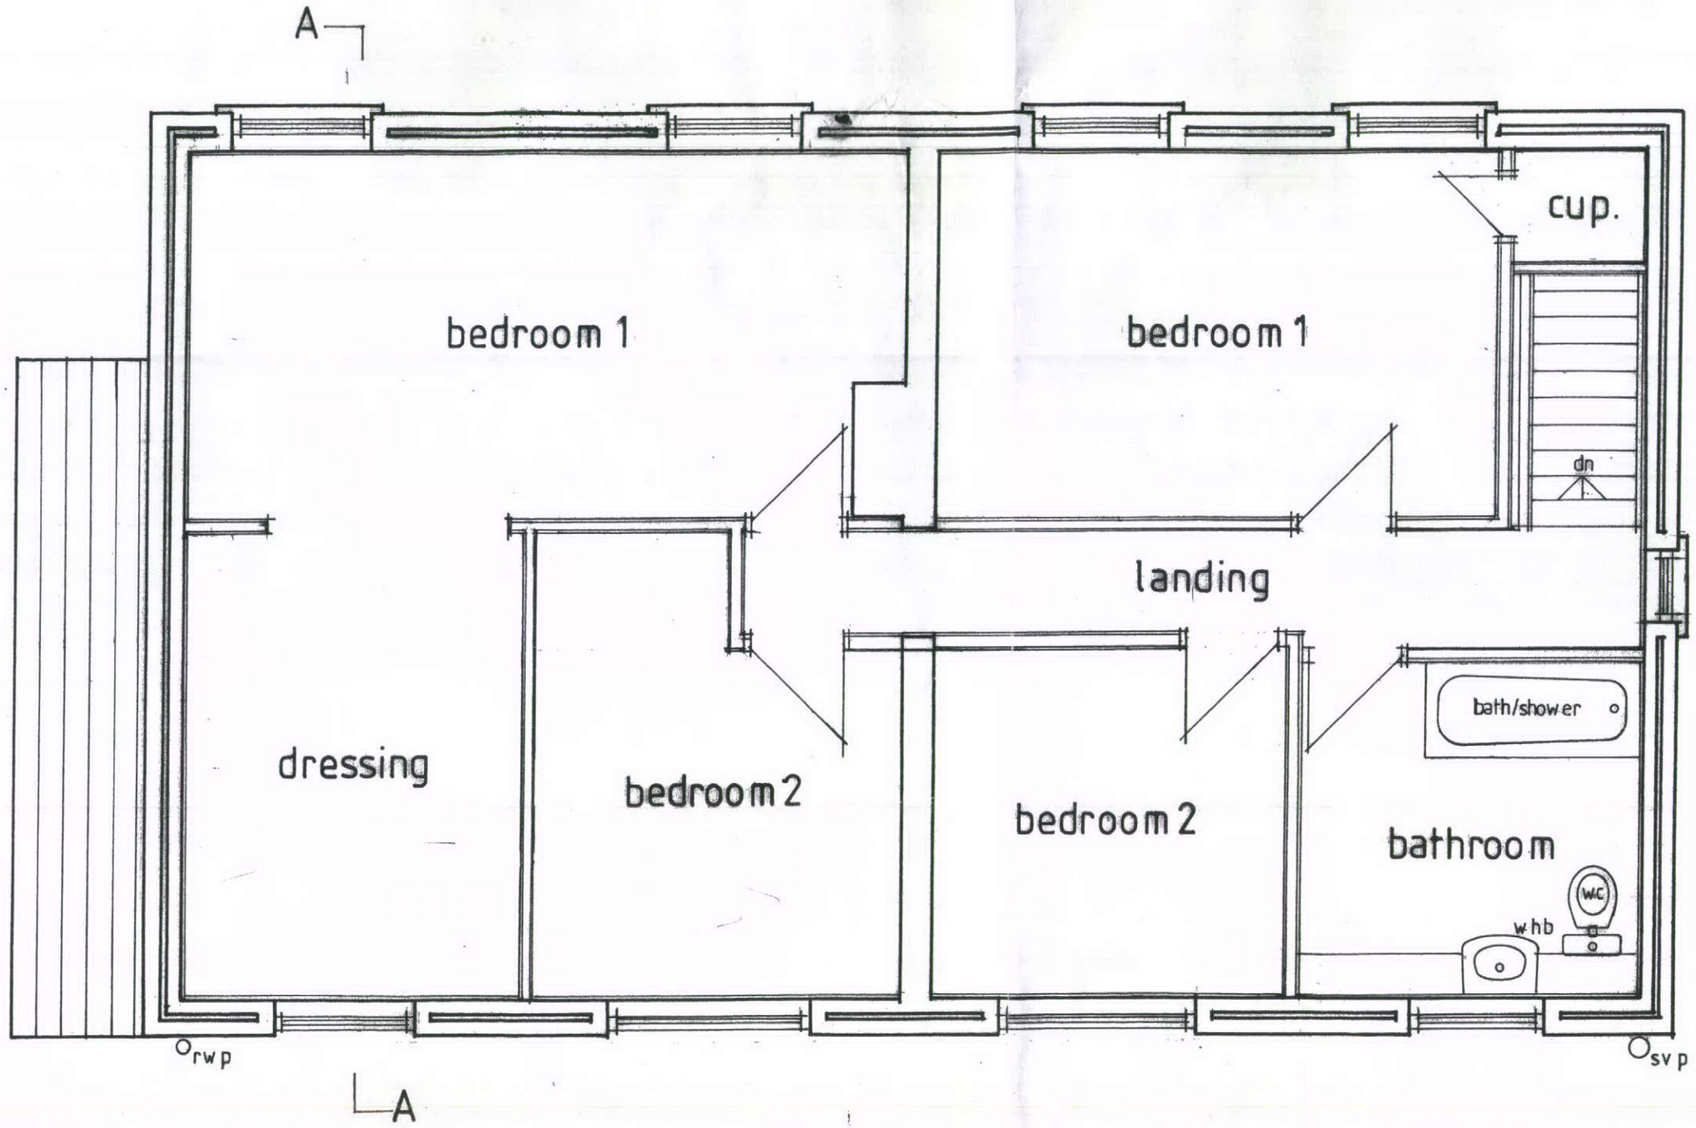

ndary

boundary

line of patio