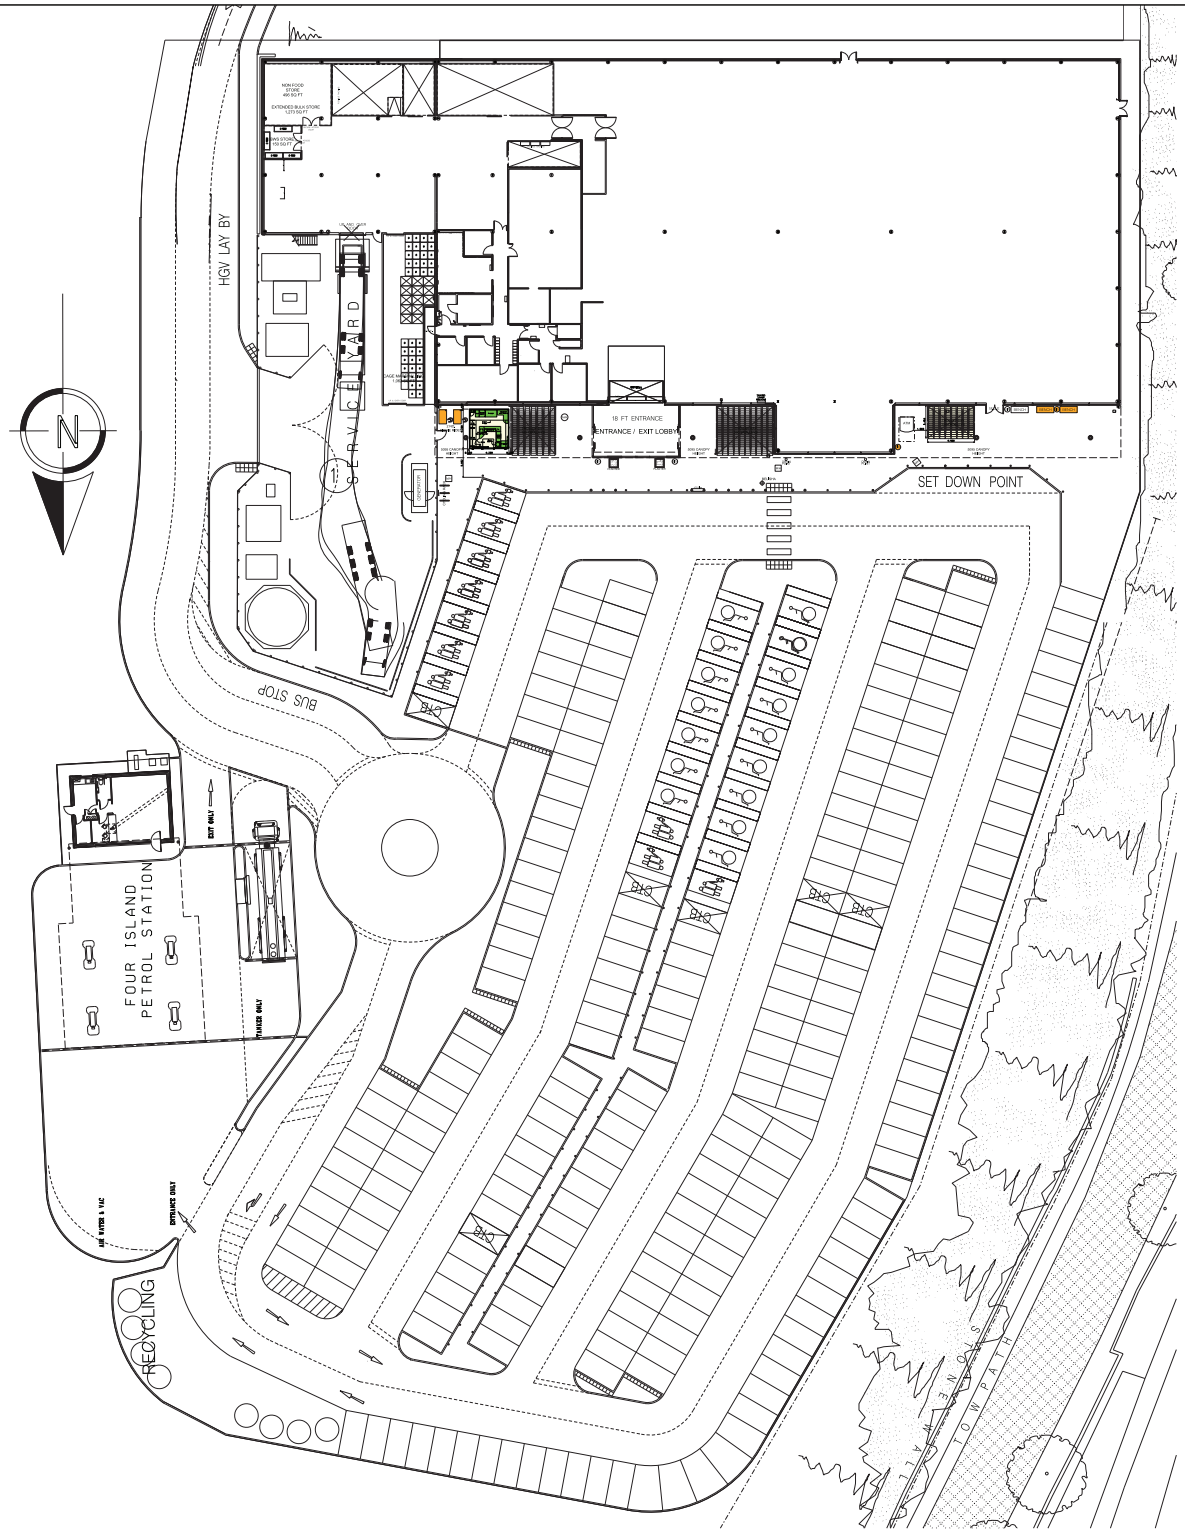

REV.	REVISIONS	DATE
A4	DRAWING PLAN PRODUCED	01/09/14
1A	PROPOSED PLAN PRODUCED	03/09/14
1B	BIKE RACK RE-SITED	03/09/14

FORMAT:	PROPOSED:
–	–

APPROVED BY:

REMOVED EQUIPMENT
NEW EQUIPMENT
RESITED EQUIPMENT
CHANGE OF USE

PROJECT
3412
WHALEY BRIDGE FORMAT 20

DESCRIPTION
TIMPSONS DRY CLEANERS
PROPOSED OVERVIEW

DRAWING NO. 3412gag1a.dgn

PHASE | ISSUE 1A

SCALE 1;200@A0 | DATE 03.09.14

PLANNING HEAD NICK JOHNSON

COMPANY FUSE 3

DRAWN BPK

TESCO
STORE PLANNING

TESCO STORES LIMITED
STORE PLANNING DEPARTMENT
PROPERTY SERVICES
P.O. BOX 400, CORRIS BUILDING SHIRE PARK
WELWYN GARDEN CITY, HERTS, AL7 1GA
TELEPHONE: (0707) 326250
THIS DRAWING IS THE PROPERTY OF TESCO STORES LIMITED AND MUST NOT BE REPRODUCED OR TRANSMITTED IN ANY FORM OR BY ANY MEANS, ELECTRONIC, MECHANICAL, PHOTOCOPYING, RECORDING OR OTHERWISE, WITHOUT THE PRIOR WRITTEN PERMISSION OF TESCO STORES LIMITED. ALL RIGHTS RESERVED.
© 2006 TESCO STORES LIMITED