HPK/2013/0293

HIGH PEAK
24 MAY 2013
BOROUGH COUNCIL

Appendix 1: Site Edged Red Plan for Salem Mill Site

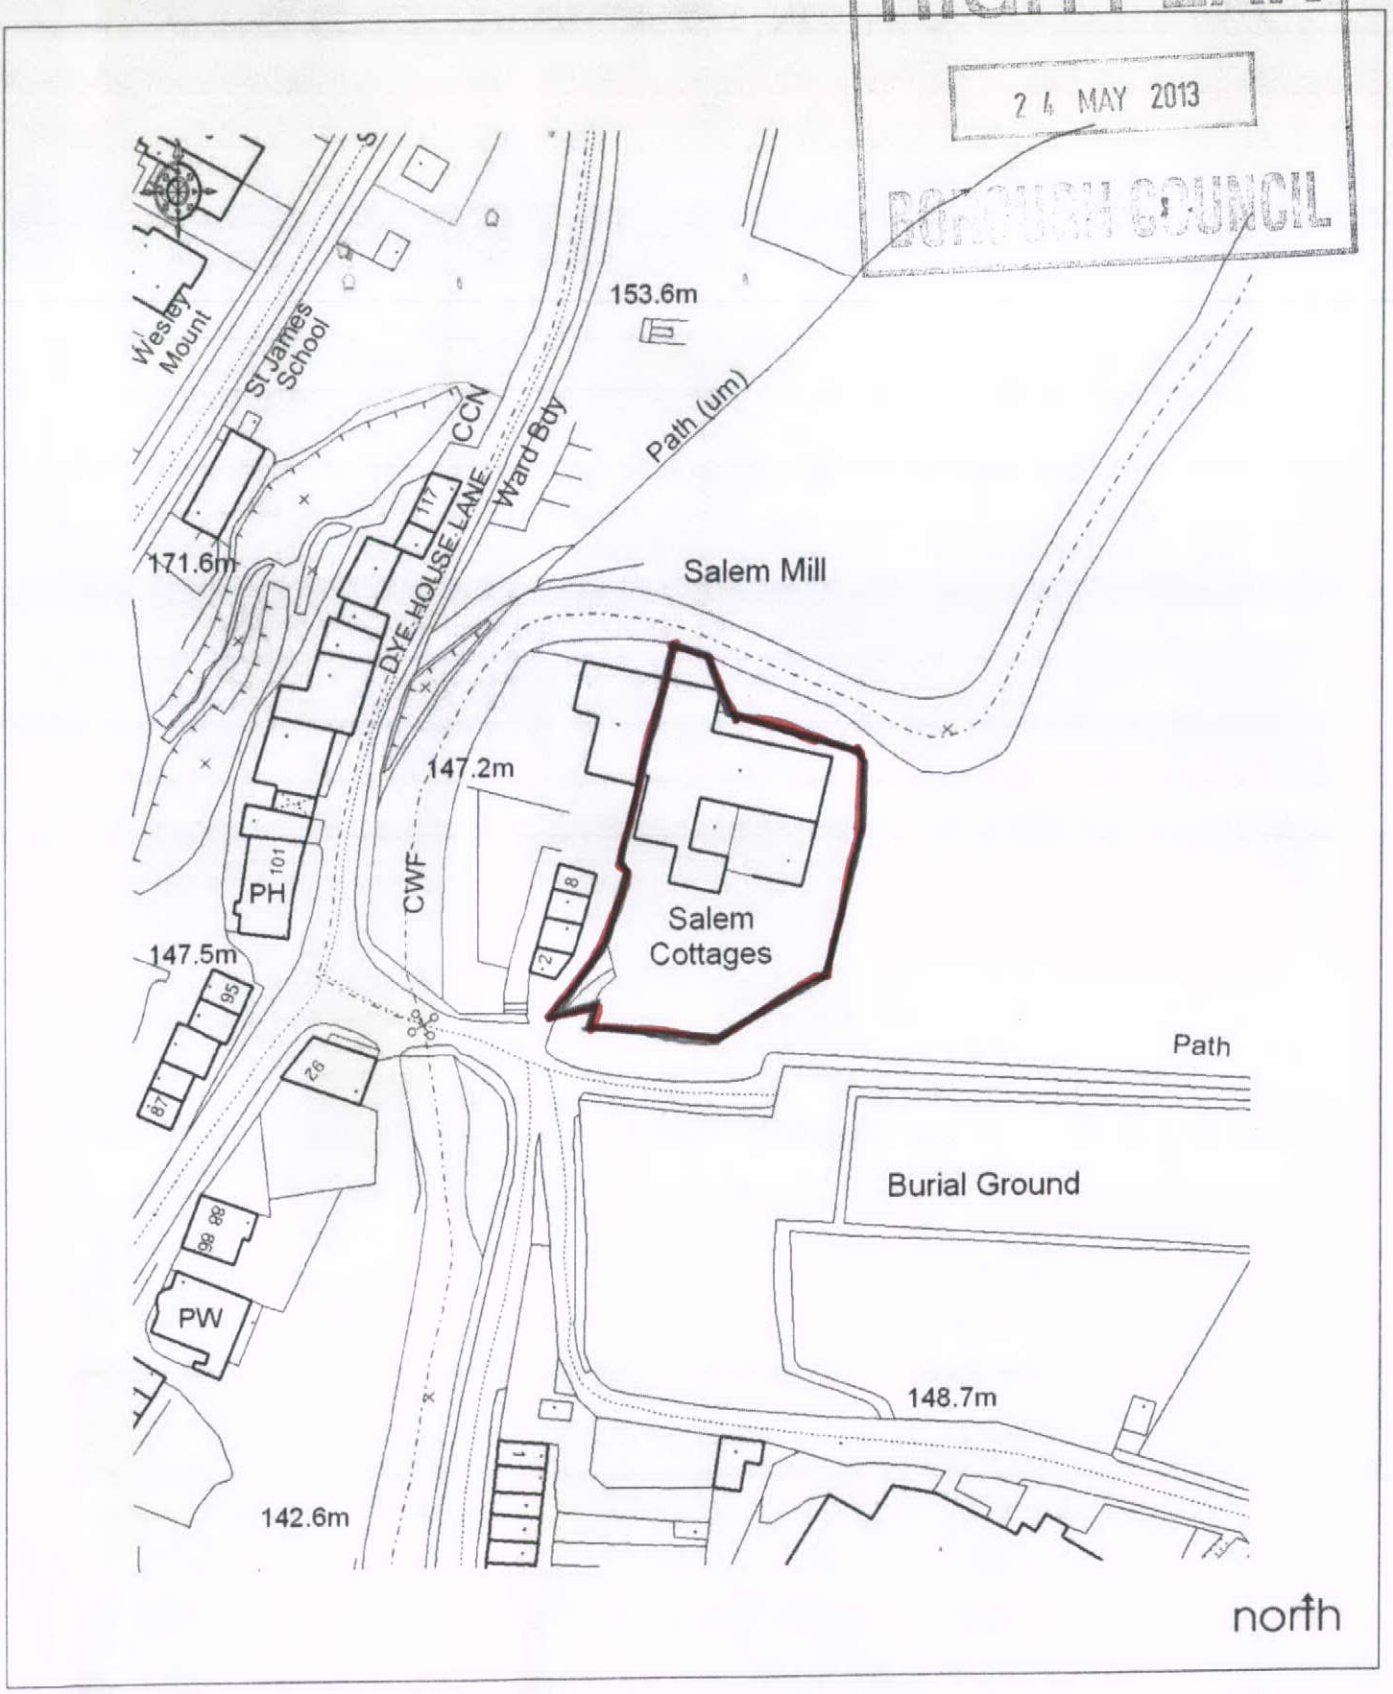

Key

Site Edged Red

Paul Butler Associates
Planning | Development | Heritage Consultants

31 Blackfriars Road Salford Manchester M3 7AQ
0161 835 3530
pba@paulbutlerassociates.co.uk
0161 835 3531
www.paulbutlerassociates.co.uk

client:	AIM Engineering Ltd
job no:	08/551
dwg no:	001
scale:	1:1250
date issued:	November 2009