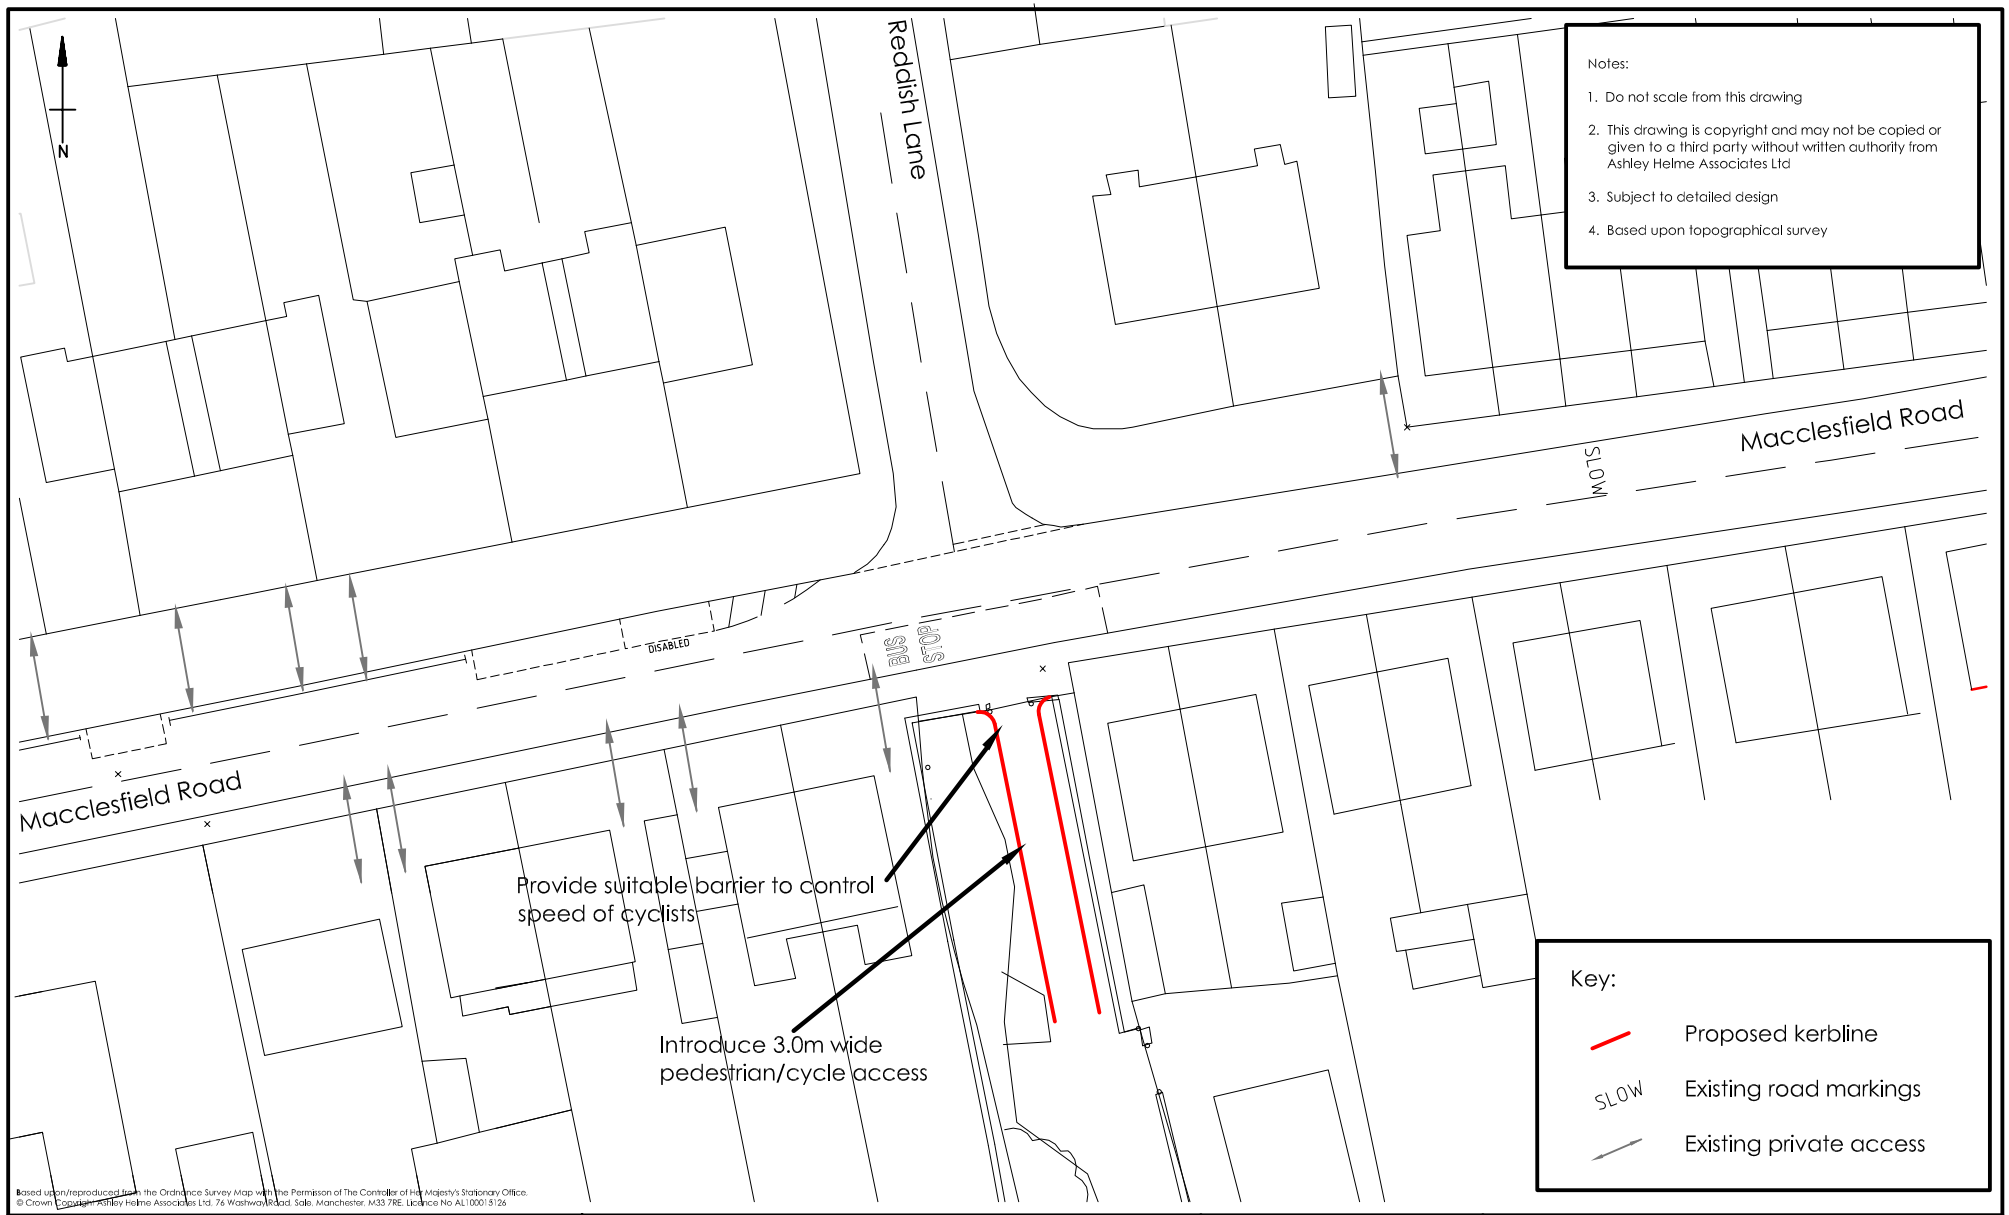

Based upon/reproduced from the Ordnance Survey Map with the Permisson of The Controller of Her Majesty's Stationary Office.
© Crown Copyright. Ashley Helme Associates Ltd. 76 Washway Road, Sale, Manchester, M33 7RE. Licence No AL100015126

Project: LINGLONGS ROAD, WHALEY BRIDGE	Title: PROPOSED PEDESTRIAN/CYCLE ACCESS: MACCLESFIELD ROAD	Drawing No: 1358/14	Rev: A
Client: GLADMAN DEVELOPMENTS LTD		Date: JUNE 2014	Scale: 1:500 @ A4

ashleyhelme associates
76 washway road, sale, manchester, m33 7re
e: aha@ashleyhelme.co.uk t: 0161 972 0552 f: 0161 972 0553