Section C-C

Existing

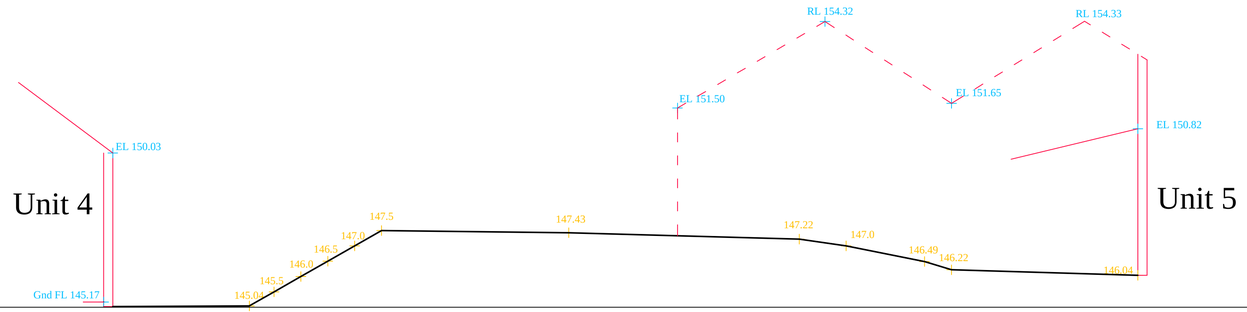

Site

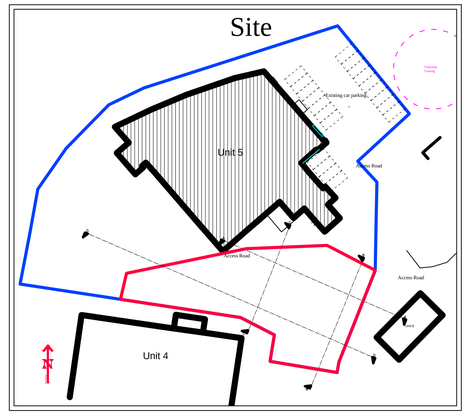

Section C-C

Proposed

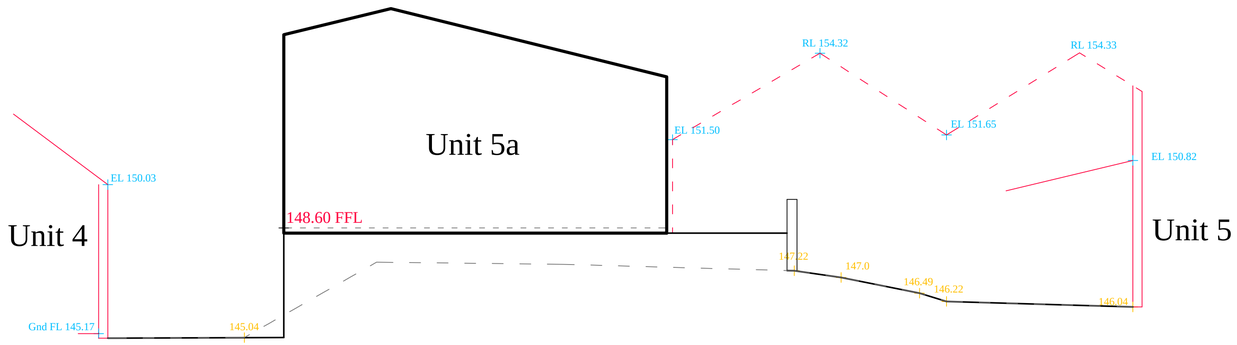

Section D-D

Existing

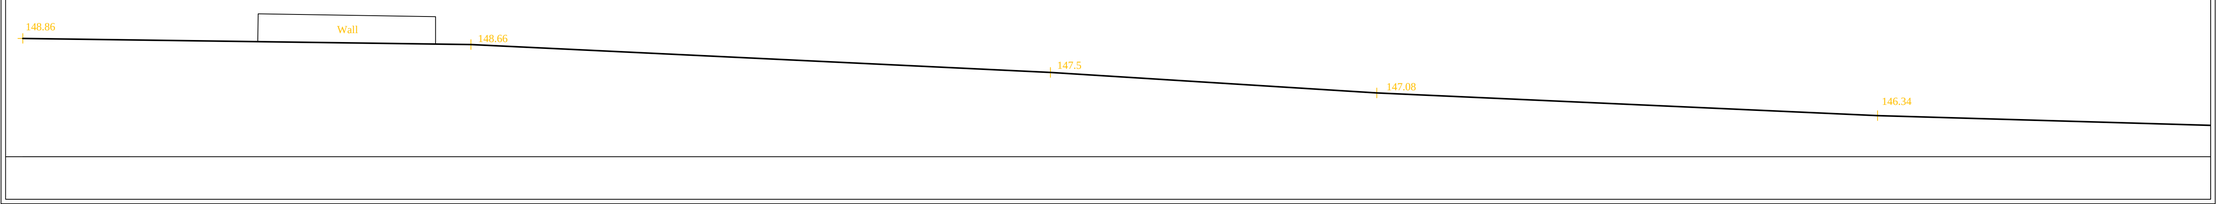

Section D-D

Proposed

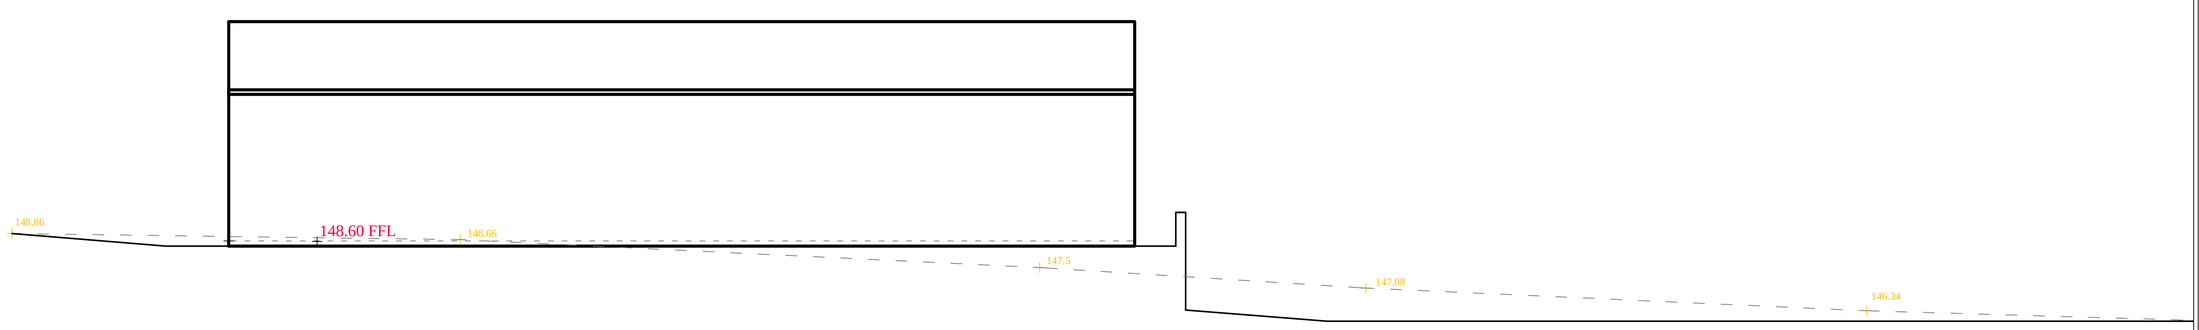

This drawing is the Copyright of SJ Design Limited.
All dimensions must be checked on site and not scaled from this drawing.
All materials and workmanship are to be in accordance with prevailing British Standards, Codes of Practice, Building Regulations, manufacturers and federation recommendations and all to the complete satisfaction of SJ Design Limited.

C:\Users\Simon\Documents\SJ Design\SJ Design Graphics\SJDesignLogo\SJLogo-large-jpg.jpg

Building Design & Surveying Consultants
The Old Co-Op Building, Church Street, Hayfield, High Peak SK22 2JE
Tel:01663 742903 Fax:01663 751247
Mobile: 07984 007 087 Email: info@sjdesign.net
www.sjdesign.net

Client
GT Electrical

Job Title
Proposed New Unit adjacent
Unit 5
Watford Bridge Ind Est
Watford Bridge Road
New Mills
High Peak, SK22 4HJ

Drawing Title
Site sections C-C and D-D
as existing and proposed

Scale
1:100; @A1

Date
January 2015

Drawn by
SJ

Drawing No.
302

Rev.