

HPK/2013/0328

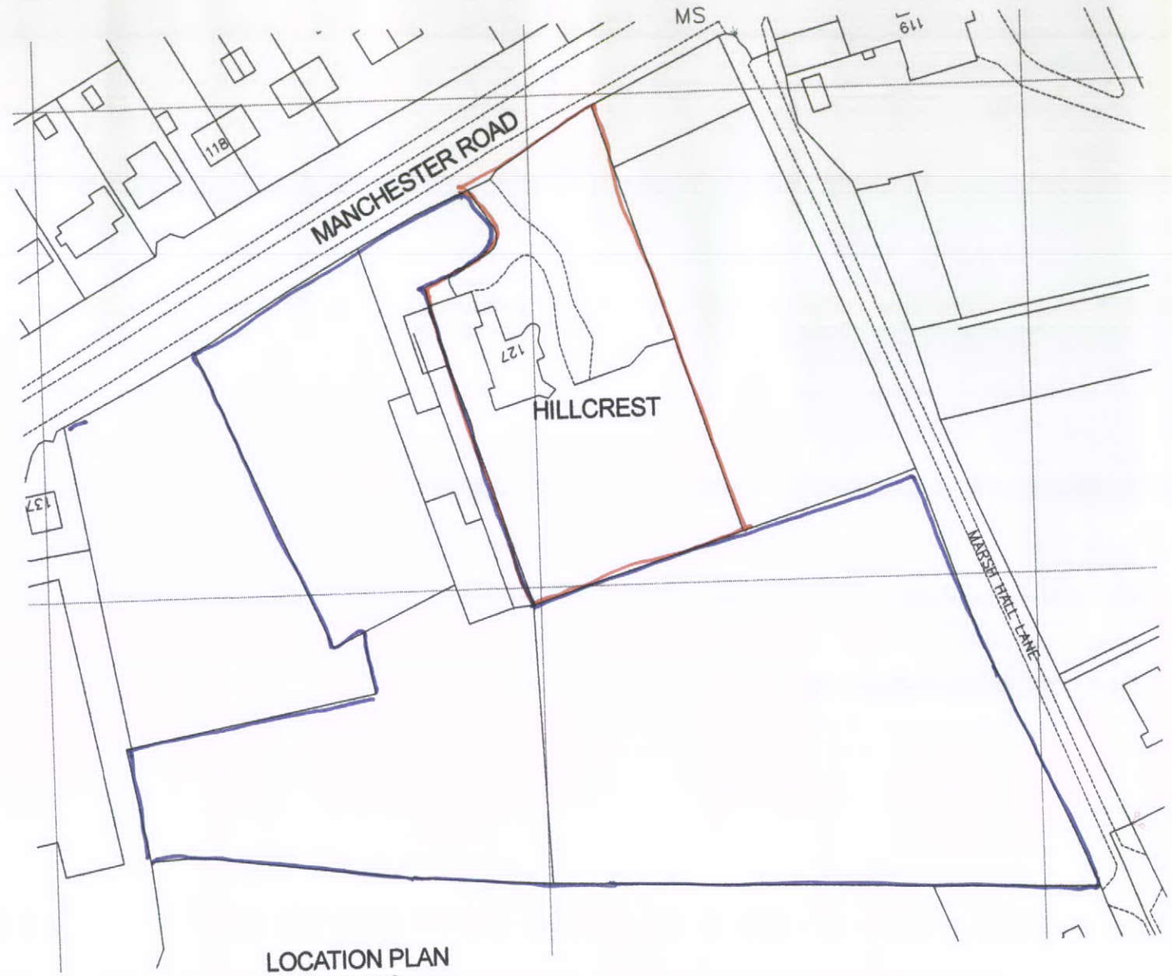

LOCATION PLAN
Scale 1/1250

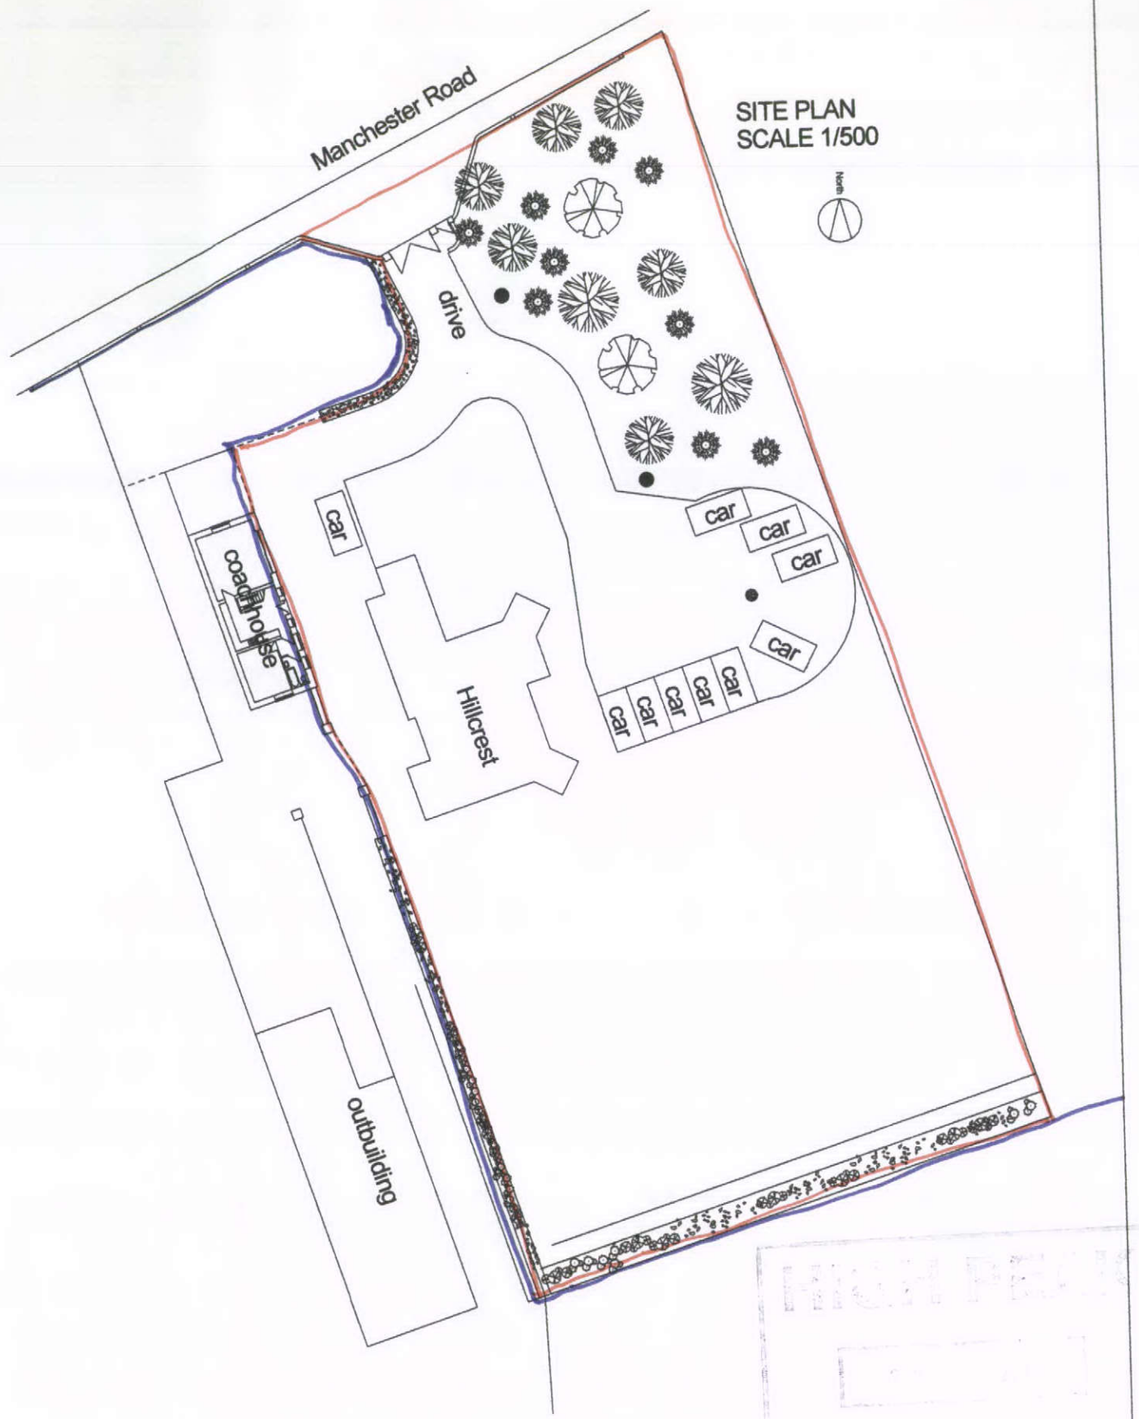

SITE PLAN
SCALE 1/500

Rev	Details	Date

FORMER AGRICULTURAL BUILDING
AT HILLCREST, 127, MANCHESTER ROAD,
CHAPEL EN LE FRITH,
SITE PLAN & LOCATION PLAN

Trevor Gilman Design
7, Athelstane Terrace, 7, Manchester Road, Buxton,
Derbyshire SK17 6SE
07773 381824 gilmantrevor@gmail.com

Scale 1/1250, 1/500	11.5.13
Drg No RICHARDSON 32	Rev