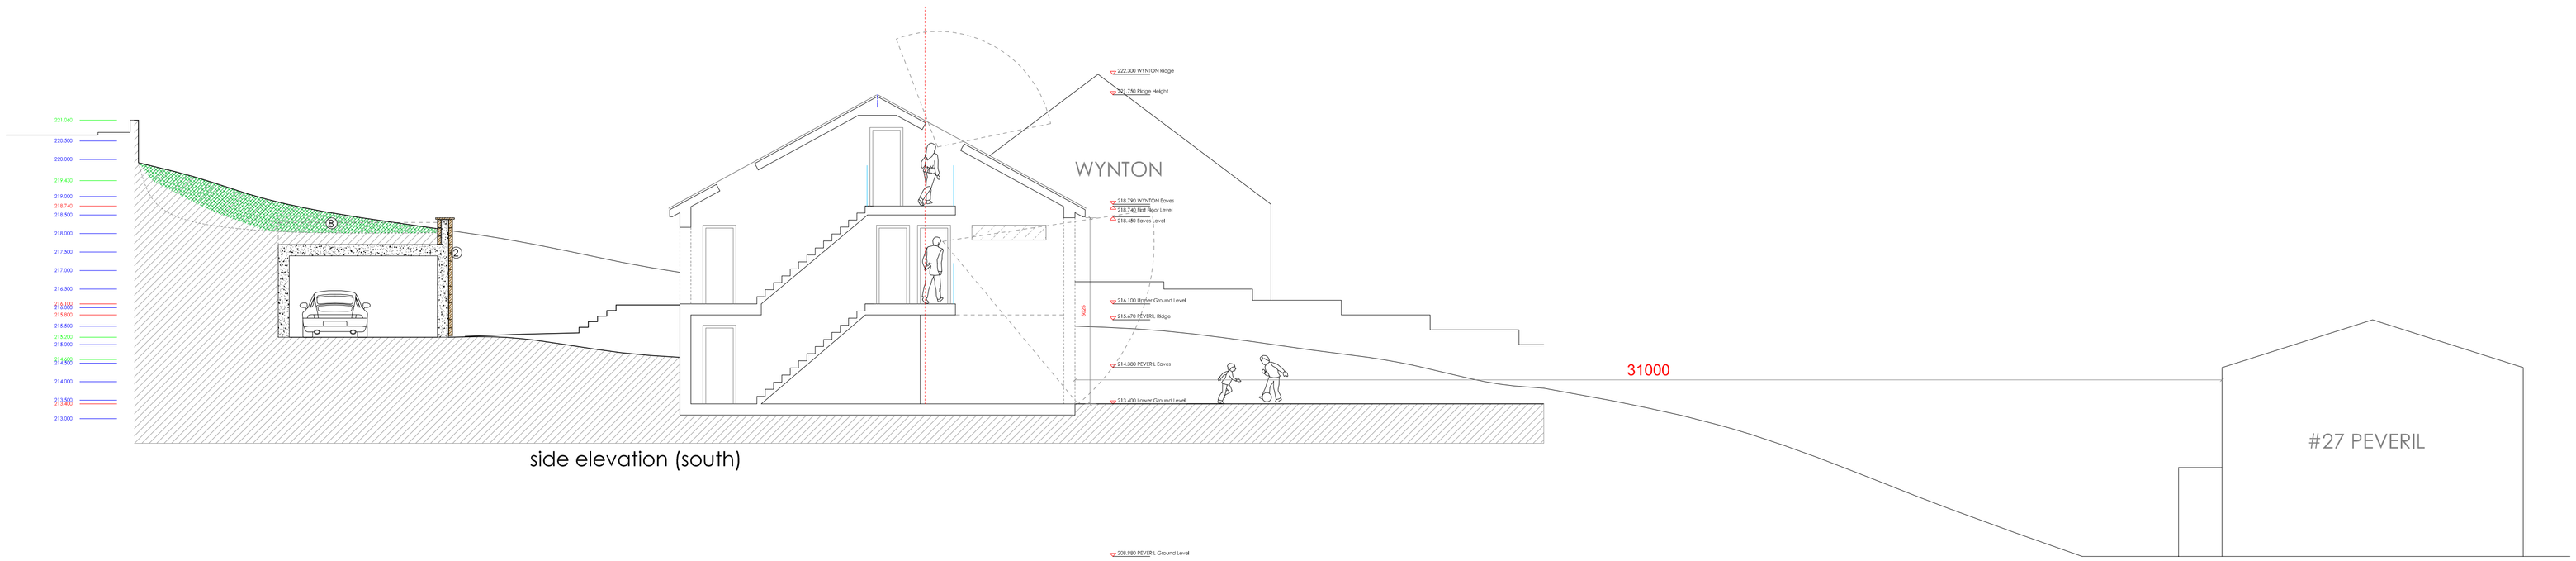

side elevation (south)

C	separation distance shown	15.04.15	SC	
B	minor amends	09.04.15	SC	
A	issued for planning	07.04.15	SC	
-	issued for pre-planning	10.03.15	SC	-

Revision	Description	Date	Drawn	Checked

© Raynes Architecture Copyright 2015: All rights reserved. This drawing must not be reproduced without permission. Do not scale from this drawing. All dimension are in millimeters unless otherwise stated. Any discrepancies should be reported to the Architect. to be read in conjunction with struc eng drawings and spec NB. Contractor must check and confirm all dimensions on site prior to manufacture

RAYNES ARCHITECTURE

www.raynesarchitecture.co.uk
lisa@raynesarchitecture.co.uk
26 Springfield Road, Gatley, Cheadle, SK8 4PE
07989 744 336

Client:	Harrison - Tait
Project:	Whitle Road, New Mills, SK22 4EH
Drawing:	Site Separation

Scale @ A1	Date:	Drawn:	Job Ref.	Drawing No.	Revision
1 : 100 / 200	Feb 15	SC	BCA 15010	221	C