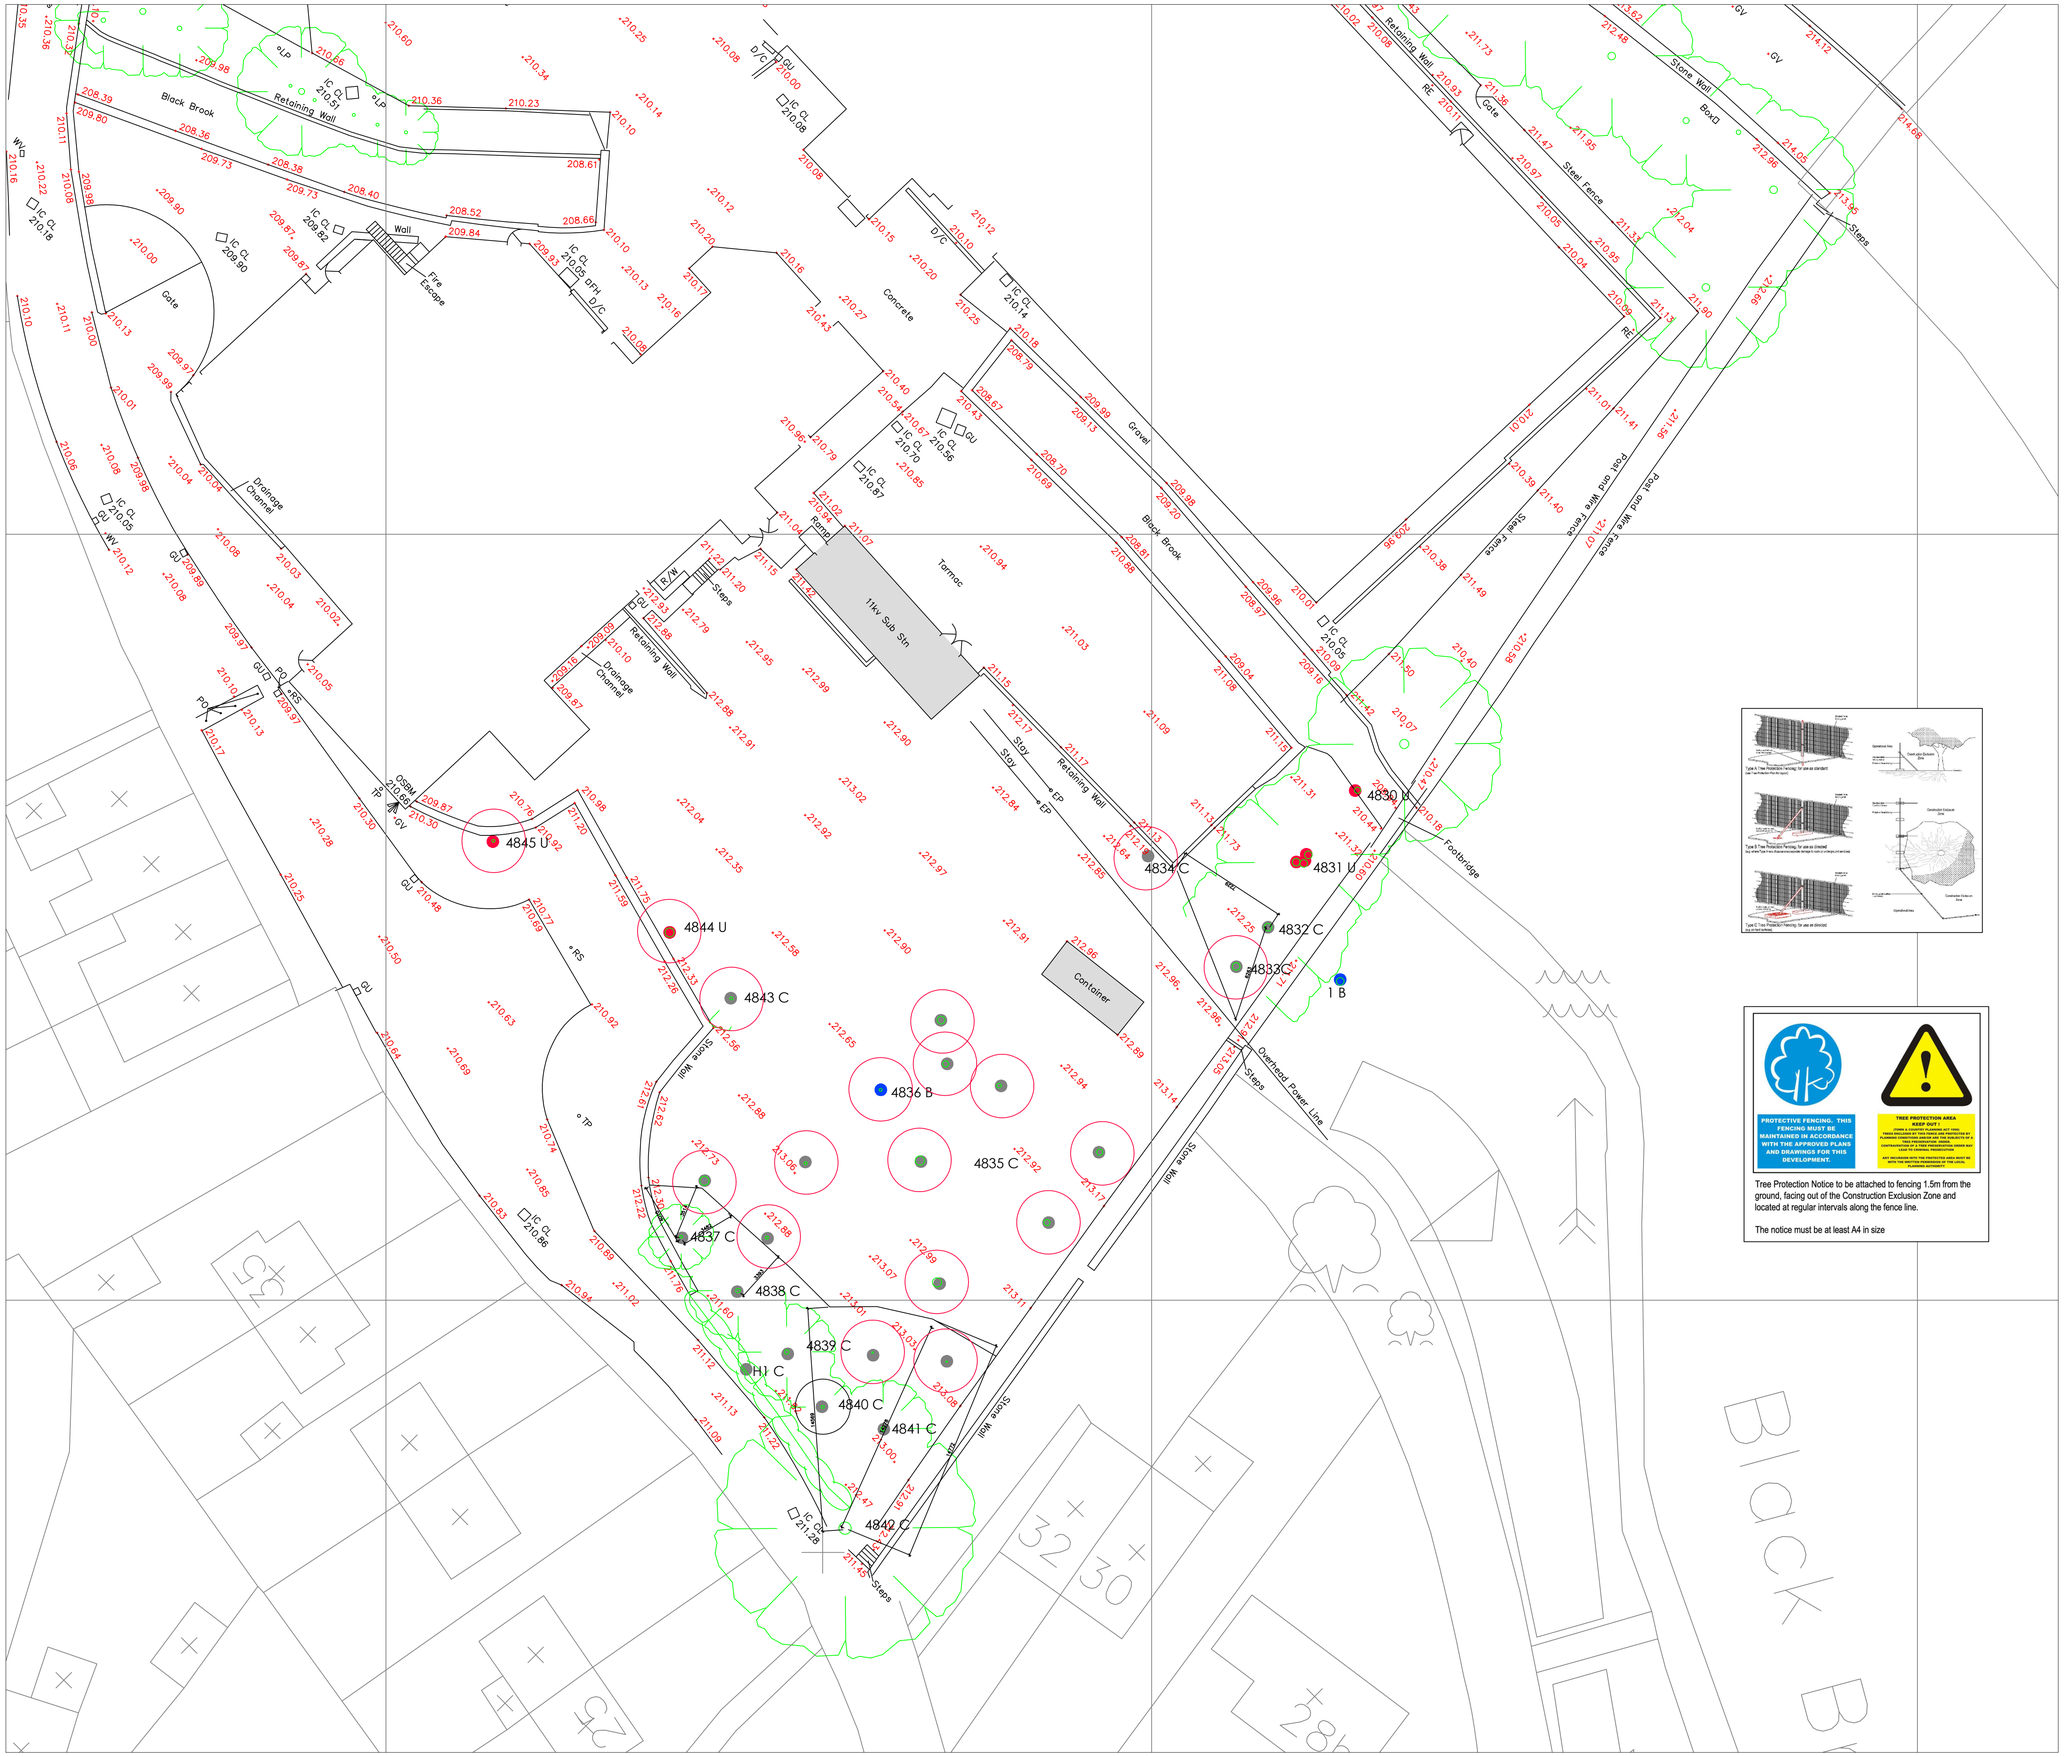

Tree Protection Notice to be attached to fencing 1.5m from the ground, facing out of the Construction Exclusion Zone and located at regular intervals along the fence line.

The notice must be at least A4 in size

Legend (Tree Survey)

NOTES

Tree Works

All Tree Works to be carried out by a competent Arborist and must comply with:
- BS 3998:2010
- Tree Work Specification

Temporary Tree Protection Fence/Construction Exclusion Zone

- Fencing to BS 5837:2012 Heavy type to be installed at locations shown to prevent encroachment of traffic, materials or change in levels.
- The fence must be fixed in the ground for the duration of the construction works.
- During the construction works there is to be no storage of plant, materials or soils within the Construction Exclusion Zone at anytime.
- The fencing may only be relocated under supervision of the Arboricultural Clerk of Works.

Timing

All works are to be implemented outside the bird nesting and breeding season.

Ecology

All trees and vegetation in the vicinity must be surveyed by a qualified ecologist for protected species.

Unauthorized Tree Works

No works other than those indicated on the tree Work Specification and this drawing may be carried out.
Additional Tree Works are to be agreed with the Arboricultural Clerk of Works and Employer.

Supervision

There are areas that require supervision by the Arboricultural Clerk of Works as works may be in the Construction Exclusion Zone.

LEGEND

- Trees of High quality and value (A).
- Trees of moderate quality and value (B).
- Trees of low quality and value (C).
- Loss to condition (U).
- 1000 A/B/C/U — Tree Reference with BS rating.
- Tree Protection Fence to BS 5837:2012 with dimensions in millimetres.
- Tree Protection Fence relocated with dimensions in millimetres.
- Root Protection Area.
- Supervision required by Arboricultural Clerk of Works.
- Individual or small groups of tree(s) removed.
- Large groups or woodlands removed.
- Hedgerow removed.
- Individual trees retained.
- Large groups or woodlands retained.
- Hedgerows retained.

TO BE REPRODUCED IN COLOUR ONLY
Do Not Scale

No	INFORMATION	By	Date	Chkd

REVISIONS

A.C.S. Consulting
Suite 1
9 Princess Street
Knutsford
WA16 6BY
01565 755422
mail@acsconsulting.co.uk

CLIENT:
KELSA TRUCKS

PROJECT:
BOWDEN HEY MILL

DRAWING TITLE:
TREE RETENTION & PROTECTION PLAN

PLANNING

SCALE:	SHEET SIZE:	FILE No:	DRAWING No:	REV
1:200	A1	2983/DR.14	103	
DRAWN BY:	DATE: FEB 2014			