COPYRIGHT: The copyright of this drawing is vested in SWF Consultants Ltd. It shall not be used without permission for any purpose.
DO NOT SCALE FROM THIS DRAWING - WORK TO FIGURED DIMENSIONS ONLY. ALL DIMENSIONS ARE IN MILLIMETRES UNLESS STATED OTHERWISE.

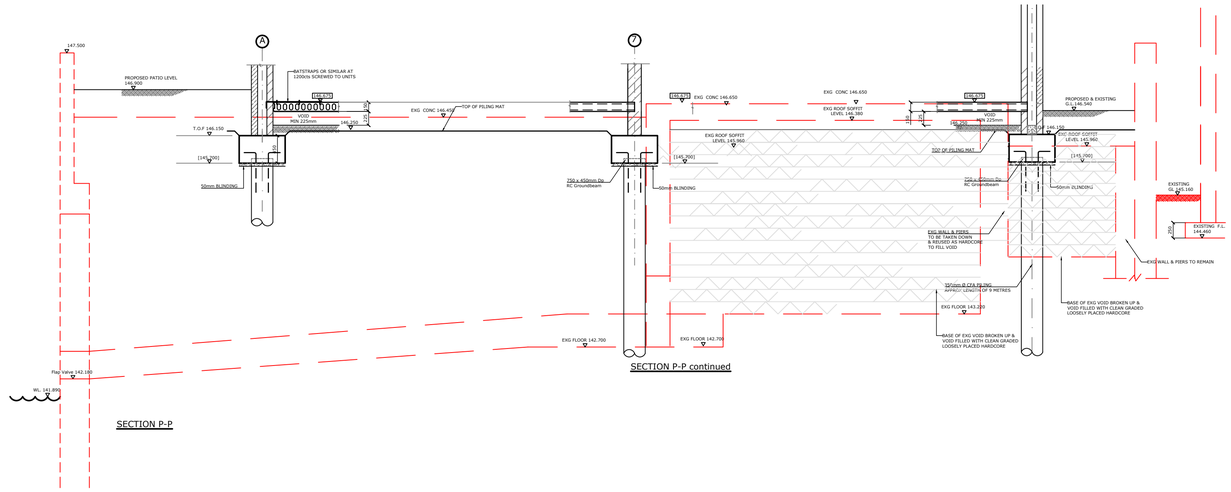

NOTES

Rev	Date	Description	By	Chkd
A	30.06.15	PRELIMINARY ISSUE FOR COSTING	DKJ	

Project
LATER LIFE HOUSING
CHAPEL STREET
GLOSSOP

Client
McCARTHY AND STONE RETIREMENTS LIFESTYLES LTD

Job No. Drawing No.	Revision	Scale 1:100 UNO @ A1
NT-1988-04-SE-011	A	Date June 2015 By AP Chkd DKJ A1

Drawing Title
SITE ENABLING WORKS DRAWING

Suite 6, First Floor, Marwood House, Riverside Park, Southwood Road, Bromborough, Wirral, CH62 3QX
email: admin@swfconsultants.co.uk
www.swfconsultants.co.uk
Tel: 0151 334 0866
Fax: 0151 334 7149
SWF CONSULTANTS LTD
CONSULTING CIVIL & STRUCTURAL ENGINEERS