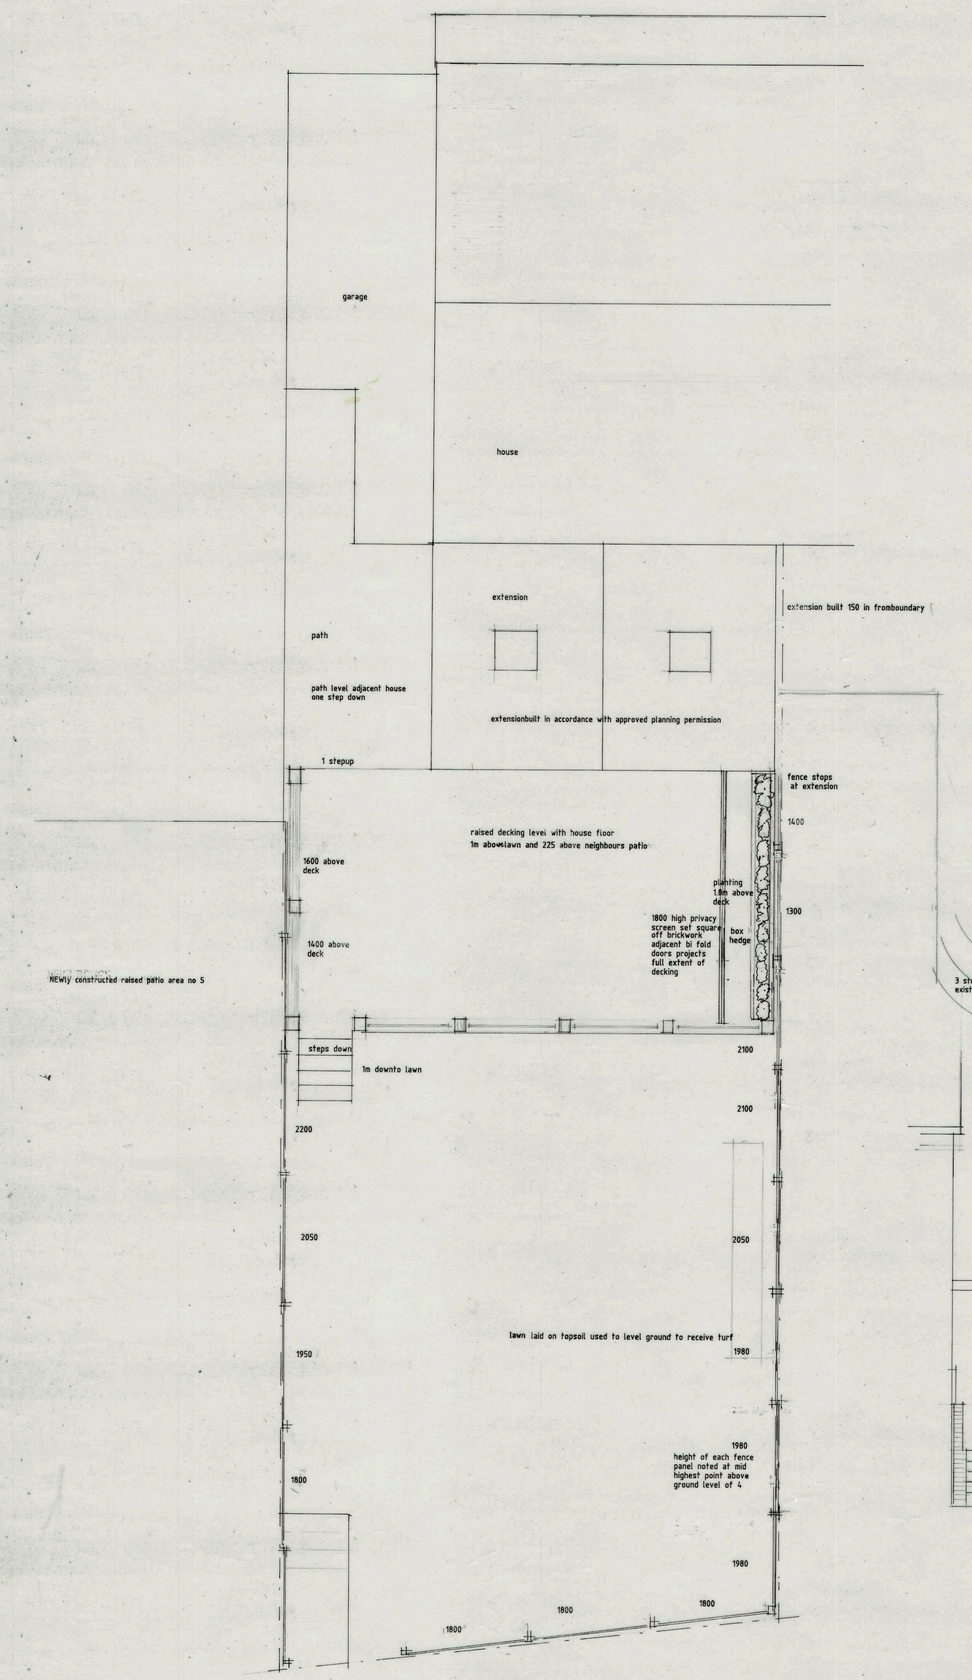

GARDEN PLAN

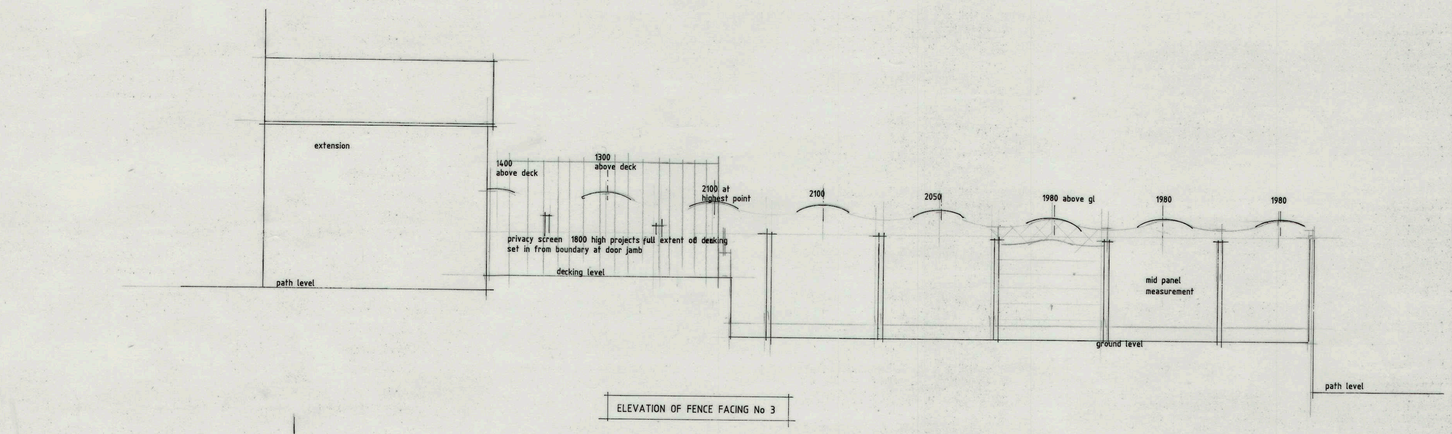

ELEVATION OF FENCE FACING No 3

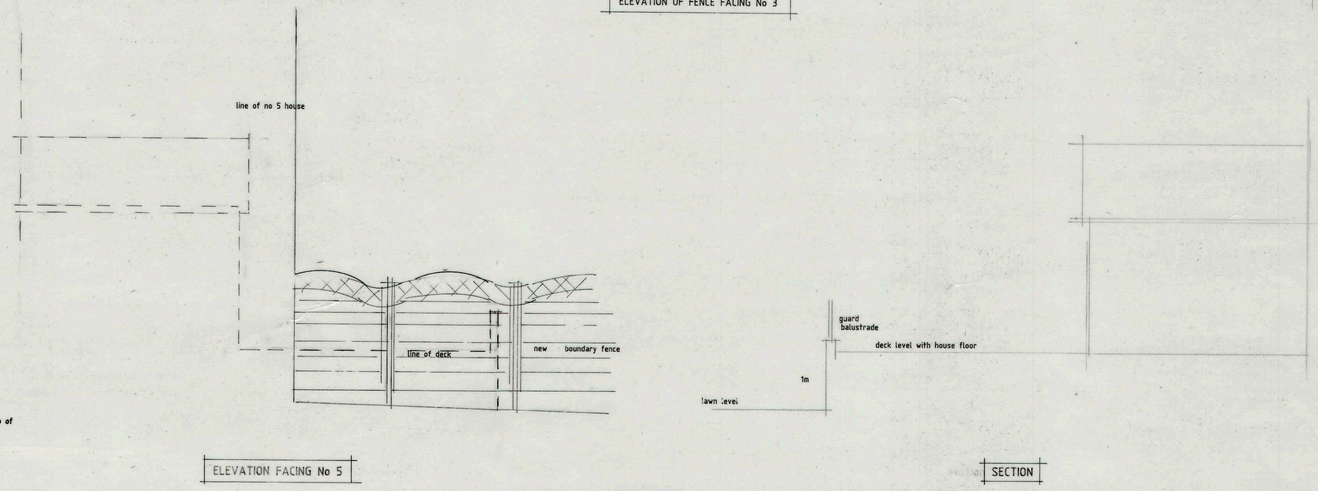

ELEVATION FACING No 5

SECTION

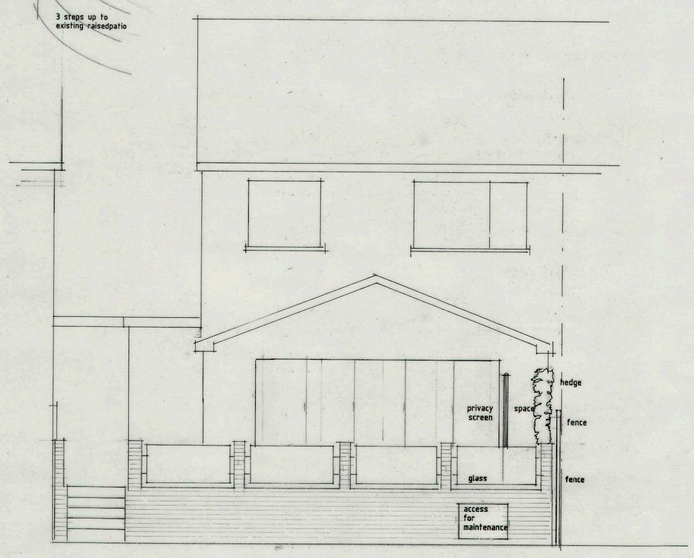

ELEVATION OF DECKING

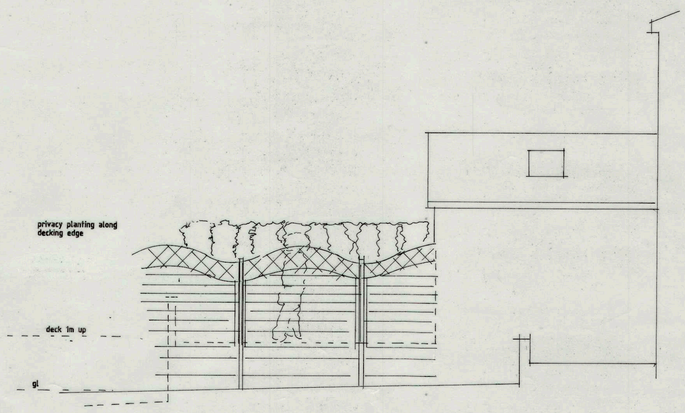

ELEVATION FACING No 3

NOTE measurements taken from ground levels within no 4 no access to neighbourspropertiescheckd correct at time of survey

PLANS AND ELEVATIONS OF 4 PEAR TREE CLOSE SHOWING RAISED DECK AREA	
SCALE 1/50	drawing no 003

3 september plan amended to show privacy screen void access and to note each fence panel height
23 september plan amended to show privacy screen to extend full depth of decking