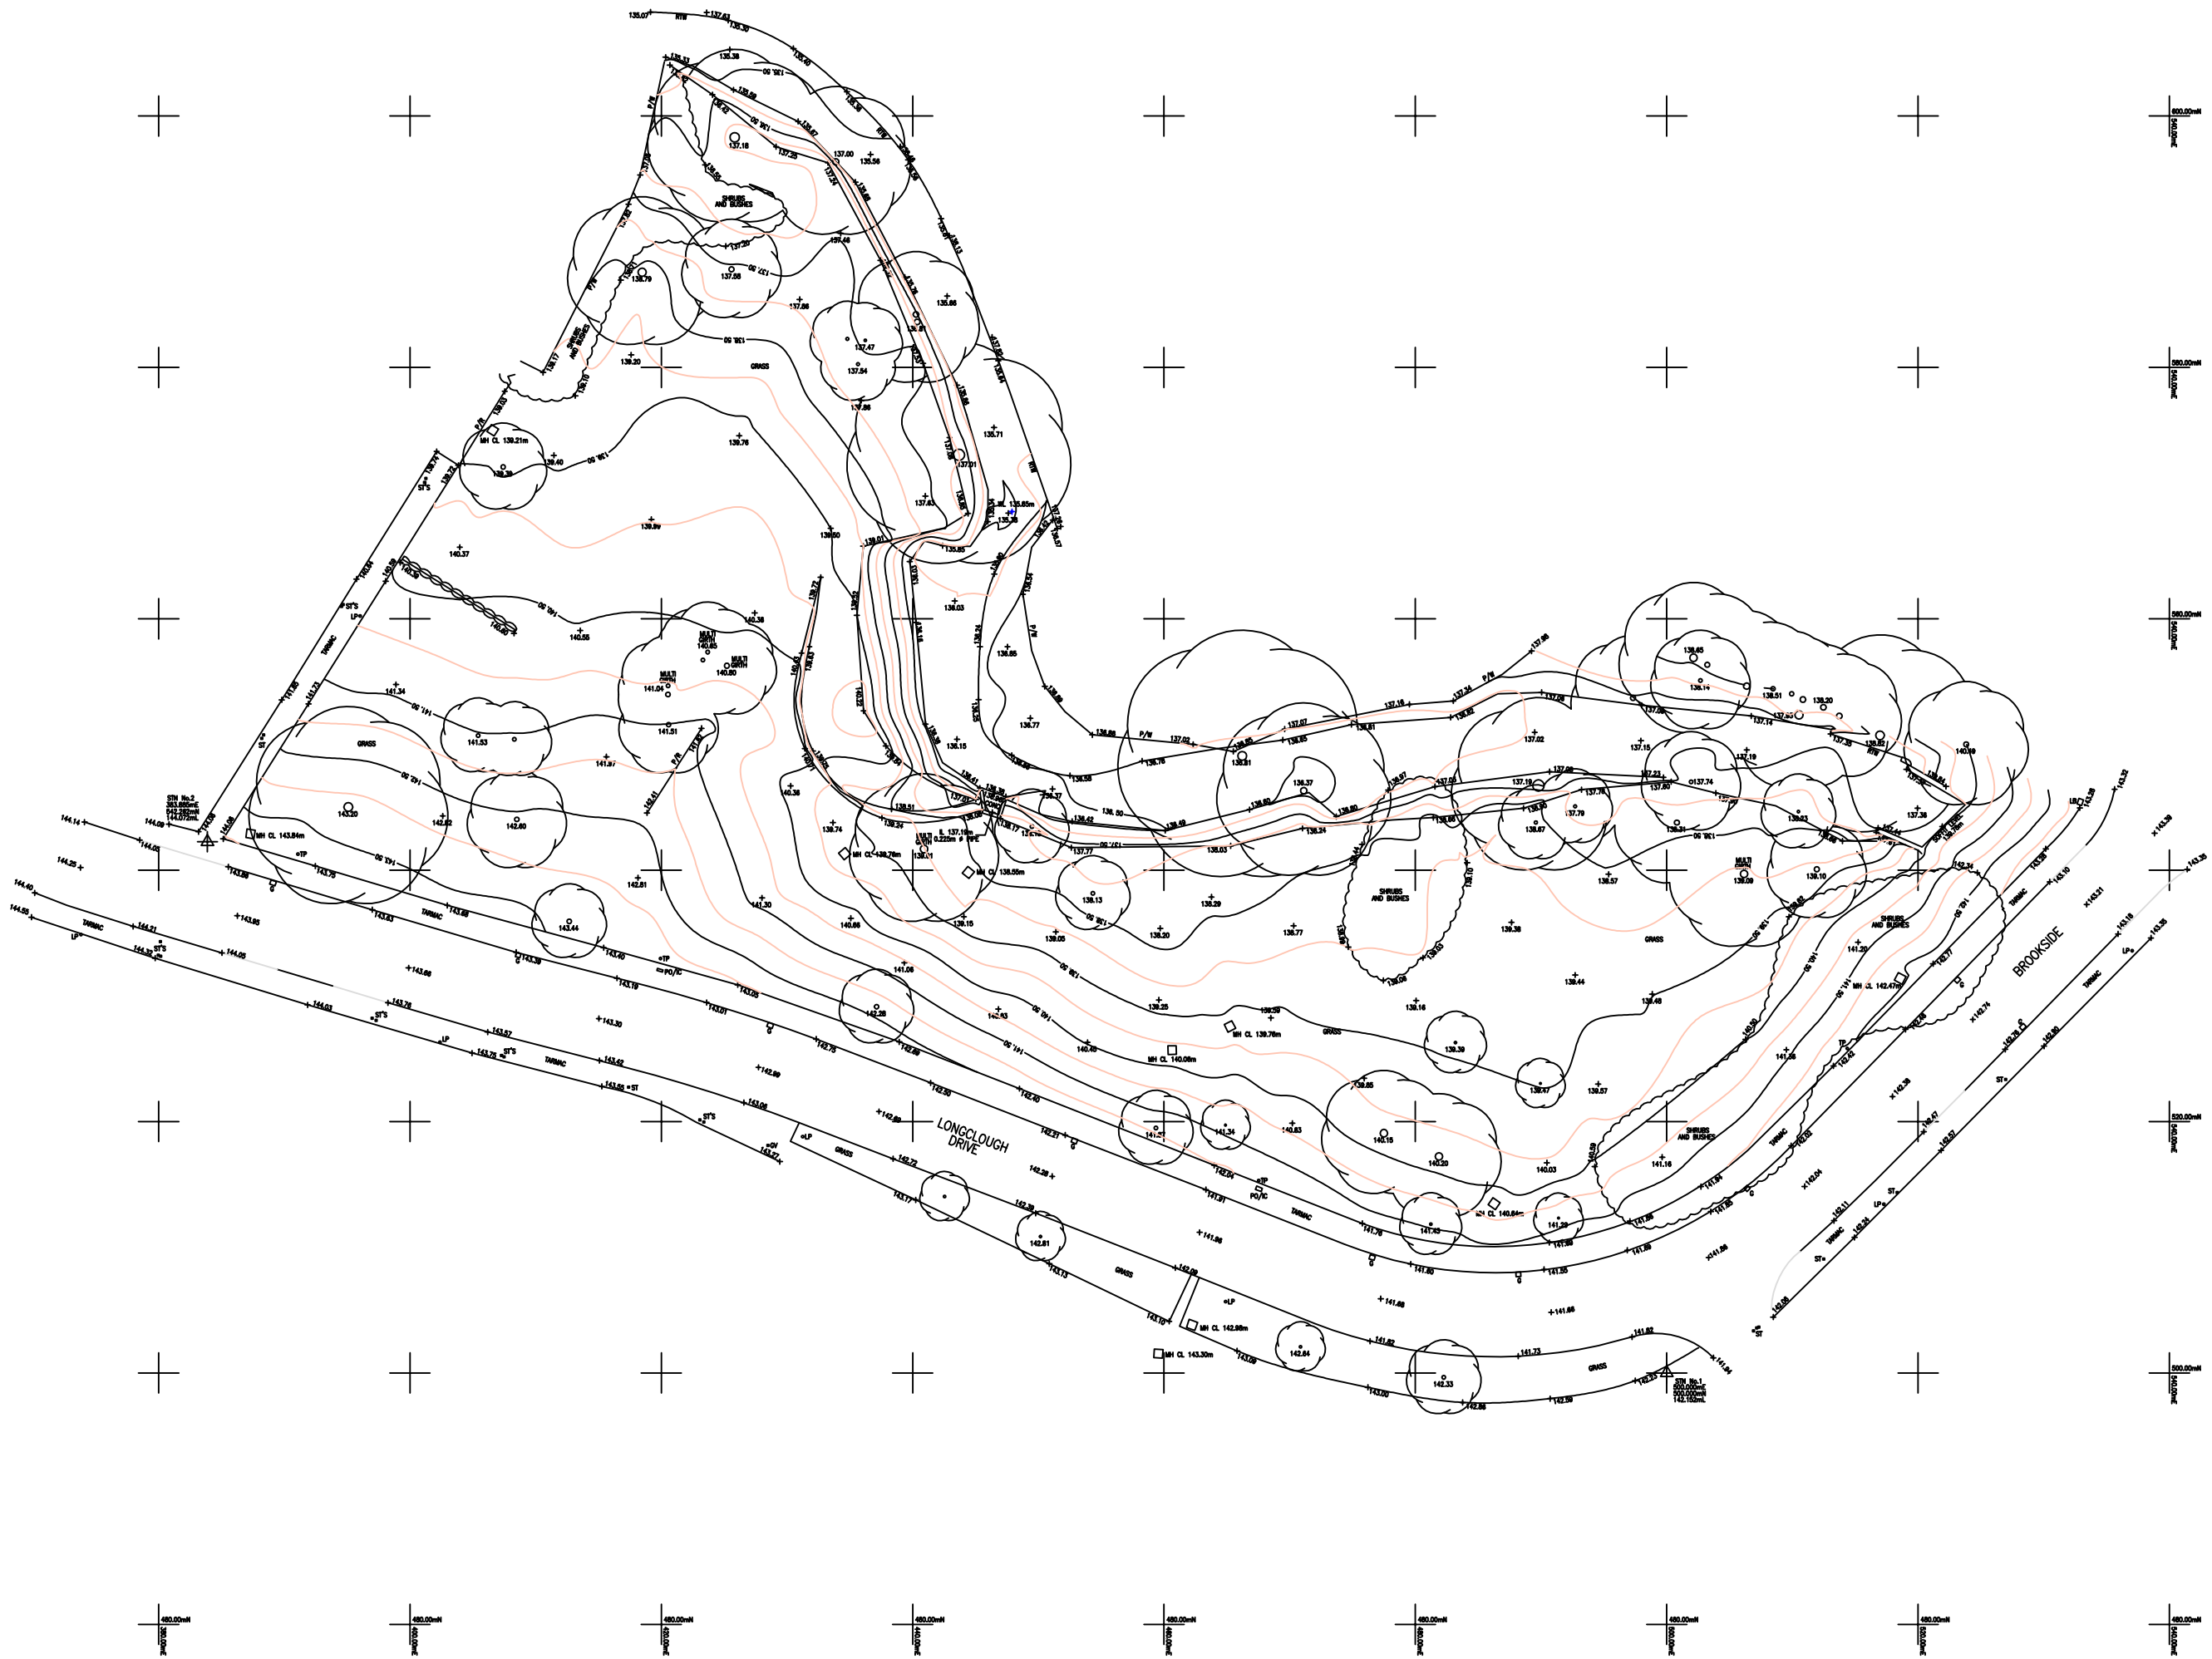

Abbreviations (Where Applicable):

AH:	ARCH HEIGHT
AV:	AIR VALVE
BB:	BELISHA BEACON
BOX:	ELECTRICITY BOX, CABLE BOX, ETC.
BOL:	BOLLARD
BT/IC:	BRITISH TELECOM INSPECTION CHAMBER
BS:	BUS STOP
BS/LP:	BUS STOP/LAMP POST
CATV:	C.A.T.V INSPECTION CHAMBER
CCTV:	C.C.T.V INSPECTION CHAMBER
C.PIT:	CATCH PIT
ER:	EARTH ROD
EC:	ELECTRICITY INSPECTION CHAMBER
EP:	ELECTRICITY POLE
FH:	FIRE HYDRANT
FP:	FLAG POLE
GV:	GAS VALVE
G:	GULLY
IC:	INSPECTION CHAMBER
KO:	KERB OUTLET
LP:	LAMP POST
LB:	LETTER BOX
LC:	LIGHTING COLUMN
MKR:	MARKER
MH:	MANHOLE
METER:	METER
MP:	MOORING POINT
MS:	MILE STONE
NYNEX:	NYNEX INSPECTION CHAMBER
O/H:	OVER HANG
P:	POST
PO/IC:	POST OFFICE INSPECTION CHAMBER
R/S:	ROAD SIGN
RE:	RODDING EYE
RTW:	RETAINING WALL
S/P:	SIGN POST
SH:	SPRING HEIGHT
SNP:	STREET NAME PLATE
ST:	STOP TAP
SV:	STOP VALVE
STUMP:	STUMP
TCB:	TELEPHONE CALL BOX
TP:	TELEGRAPH POLE
TL:	TRAFFIC LIGHT
TROUGH:	TROUGH
WO:	WATER OUTLET
WM:	WATER METER

FENCE DESCRIPTIONS:

C/B:	CLOSE BOARDED FENCE
C/BARRIER:	CRASH BARRIER
C/P:	CHESTNUT PALING FENCE
I/R:	IRON RAILING FENCE
P/R:	POST AND RAIL FENCE
P/W:	POST AND WIRE FENCE
P/C:	POST AND CHAIN FENCE
S/PAL:	STEEL PALISADE

REVISION	DATE	DESCRIPTION

Chris Partington

Land Surveyors Limited
56B Carrington Lane
Sale
Manchester
M33 5NR

Tel : (0161) 976 1194
Fax : (0161) 962 8644

CLIENT:
McLAREN WHITWORTH ASSOCIATES
Richmond House, 13 Hollins Lane, Marple,
Stockport, SK6 6AW,
Tel: 0161 426 0934 Fax: 0161 0966

JOB TITLE:
LONGCLOUGH DRIVE, GLOSSOP,
EXISTING SITE SURVEY

SCALE:	SURVEYED BY:	DATE:
1:200	CPLS	12/06/01
DATUM:	**CHECKED BY:**	**DATE:**
OSBM: 141.73m	CPLS	13/06/01
SITE:	**DRAWN BY:** C P T	13/06/01