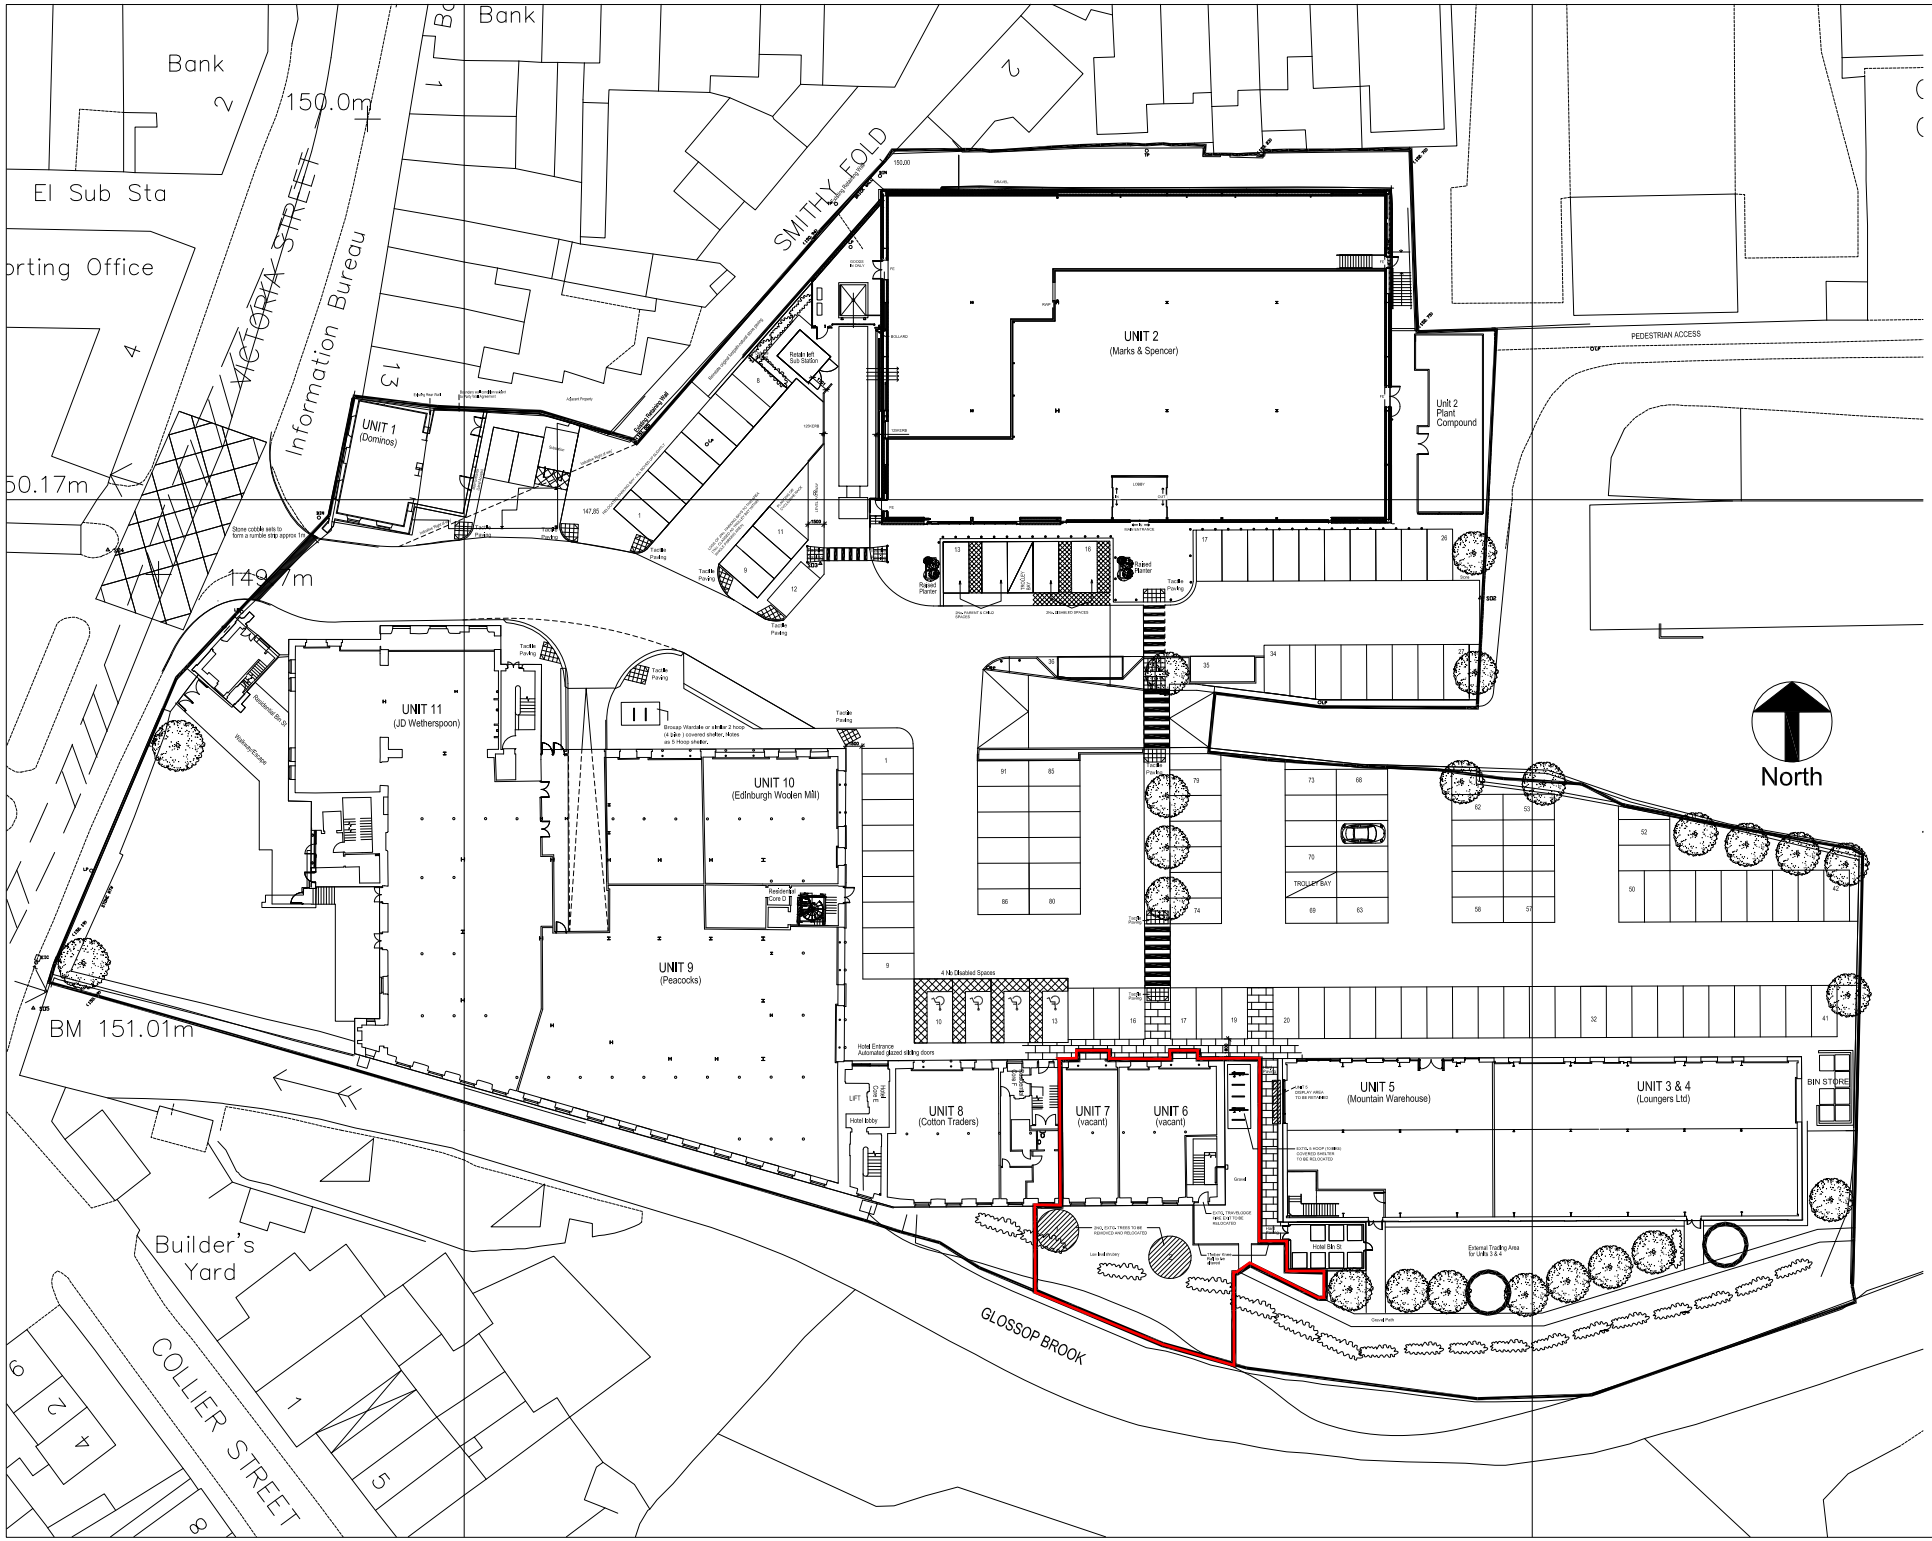

NOTES

The Contractor is to check all dimensions and conditions on site before commencing. Do not scale from this drawing.

This drawing remains the copyright of POZZONI LLP.

SCALE BARS — TO BE USED ONLY AS GUIDANCE

KEY PLAN

Rev	Description	By	Date
C	Design Development	SPM	30.07.15
B	Design Development	SPM	22.07.15
A	Design Development	SPM	03.07.15

Client: Standard Life Investments Property Holdings Limited

Project: Units 6 & 7 Howard Town Mill, Victoria Street, Glossop, Derbyshire

Drawing: Existing Site Plan

Drawing No.	P4349	101	Rev C
CAD File	P:\RICAD\4301-4500\4349\PLLP\Design\Dwgs\4349 - 101 Existing Site Plan_Rev C.dwg	
Date	09.06.15	1:250@A1
Drawn	-	SPM
Checked	JW	
Status	Feasibility / Design	Tender / Contract	Construction / As Built

pozzoni

London House
115 Golden Lane
London
EC1Y 0TJ
+44 207 078 0079

Woodville House
2 Woodville Road
Altrincham
WA14 2FH
+44 161 928 7848

architects@pozzoni.co.uk
pozzoni.co.uk