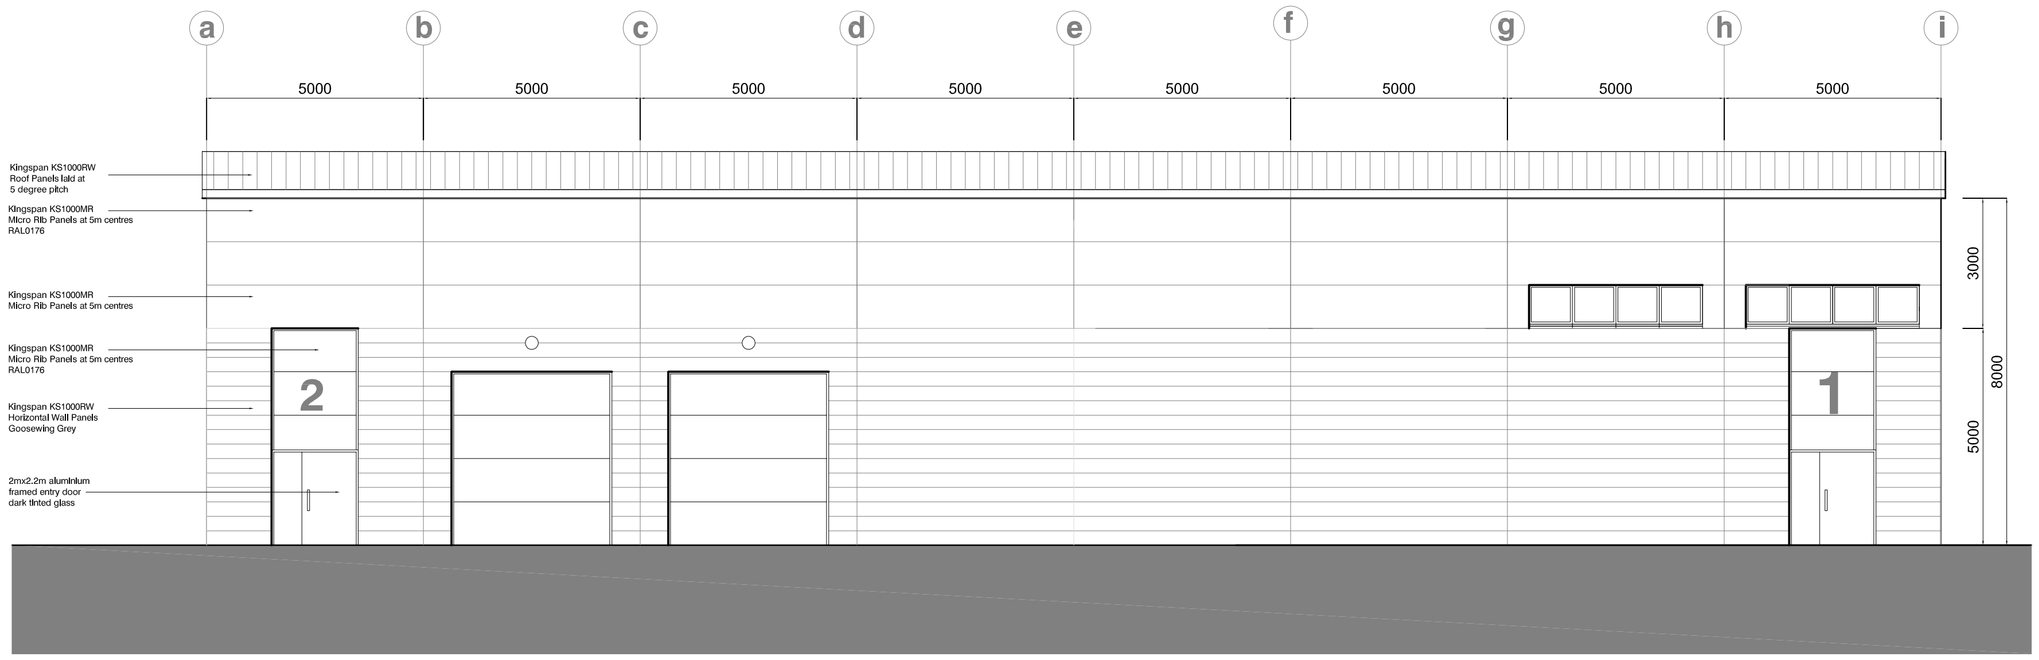

North Elevation

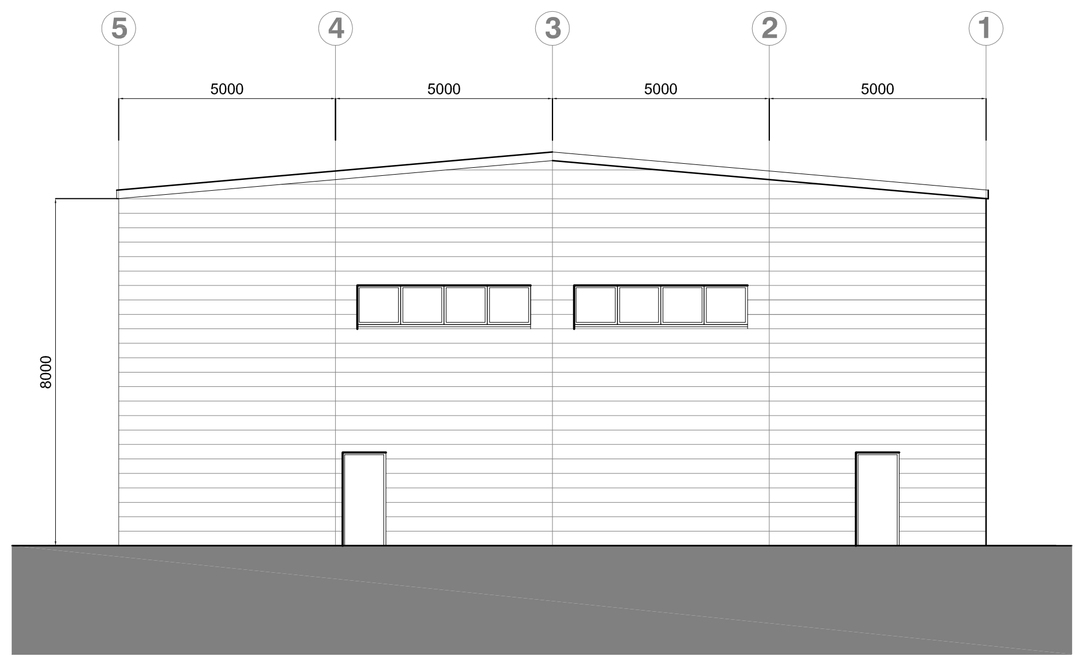

West Elevation

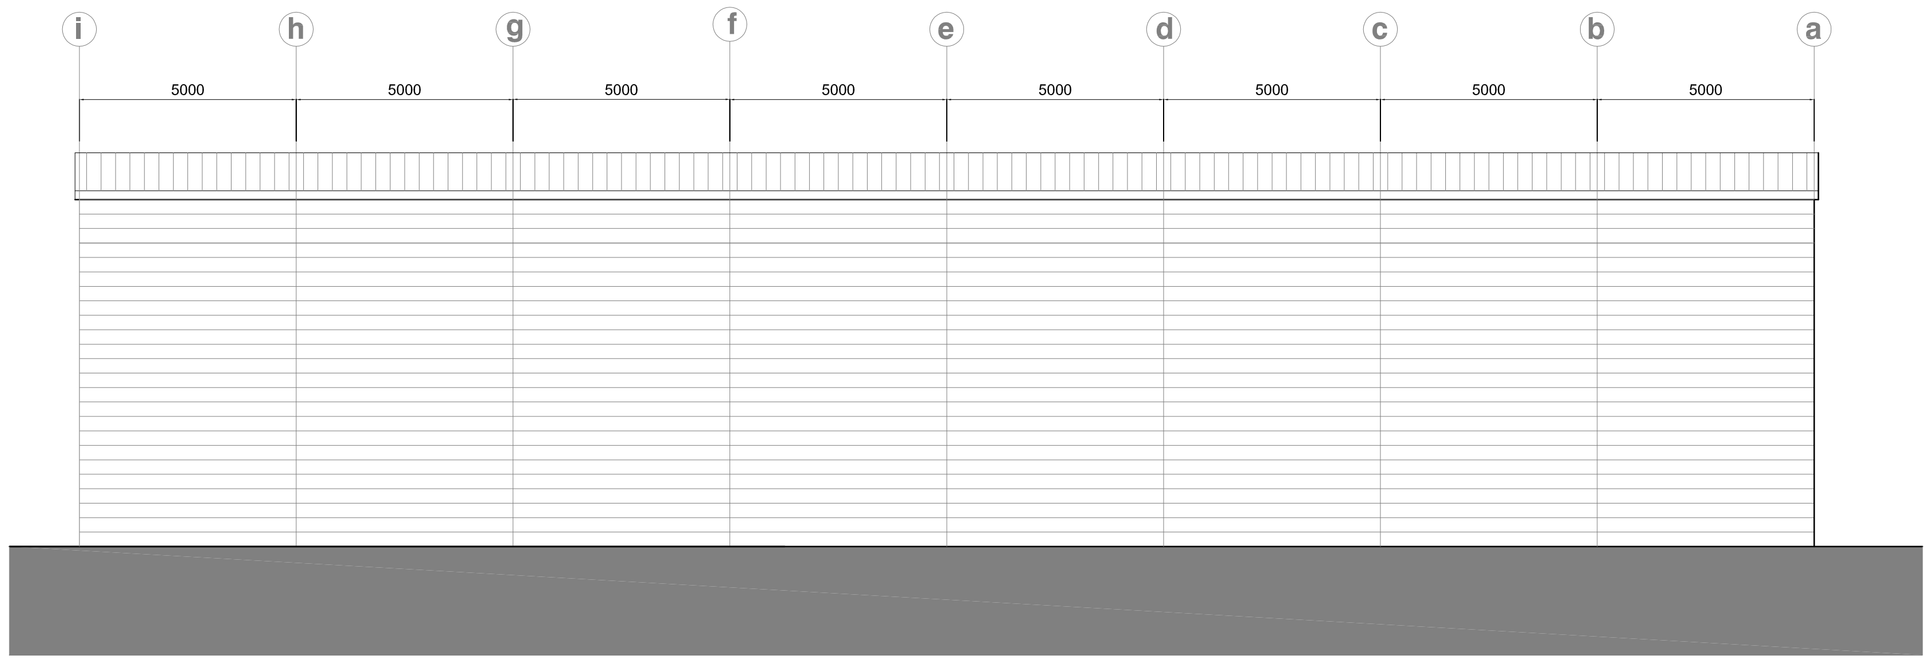

North Elevation

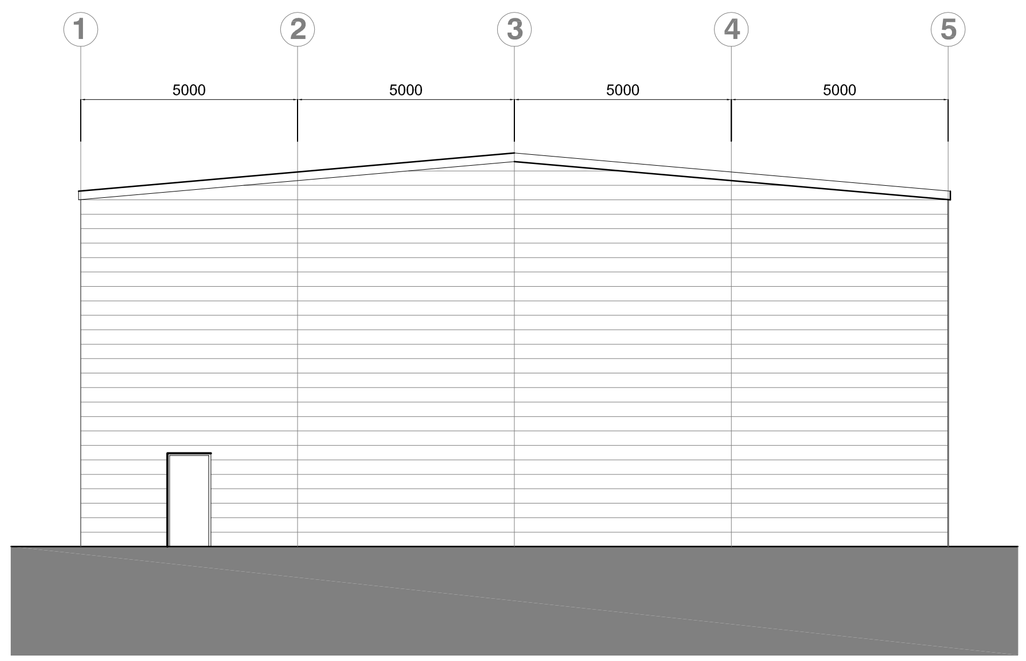

East Elevation

HIGH PEAK **ARCHITECTS** LTD

2nd Floor, Wharf House, Wharf Road, Whaley Bridge, High Peak, Derbys SK23 7AD
Tel: 01663 719717 Website: highpeakarch.com Email: hpa@highpeakarch.com

Proposed B8 Unit

Bowden Lane, Chapel en le Frith

Proposed Elevations

1332.PL02

Scale: 1:200 @ A1 Date: November 2016 DO NOT SCALE OFF THIS DRAWING Rev: