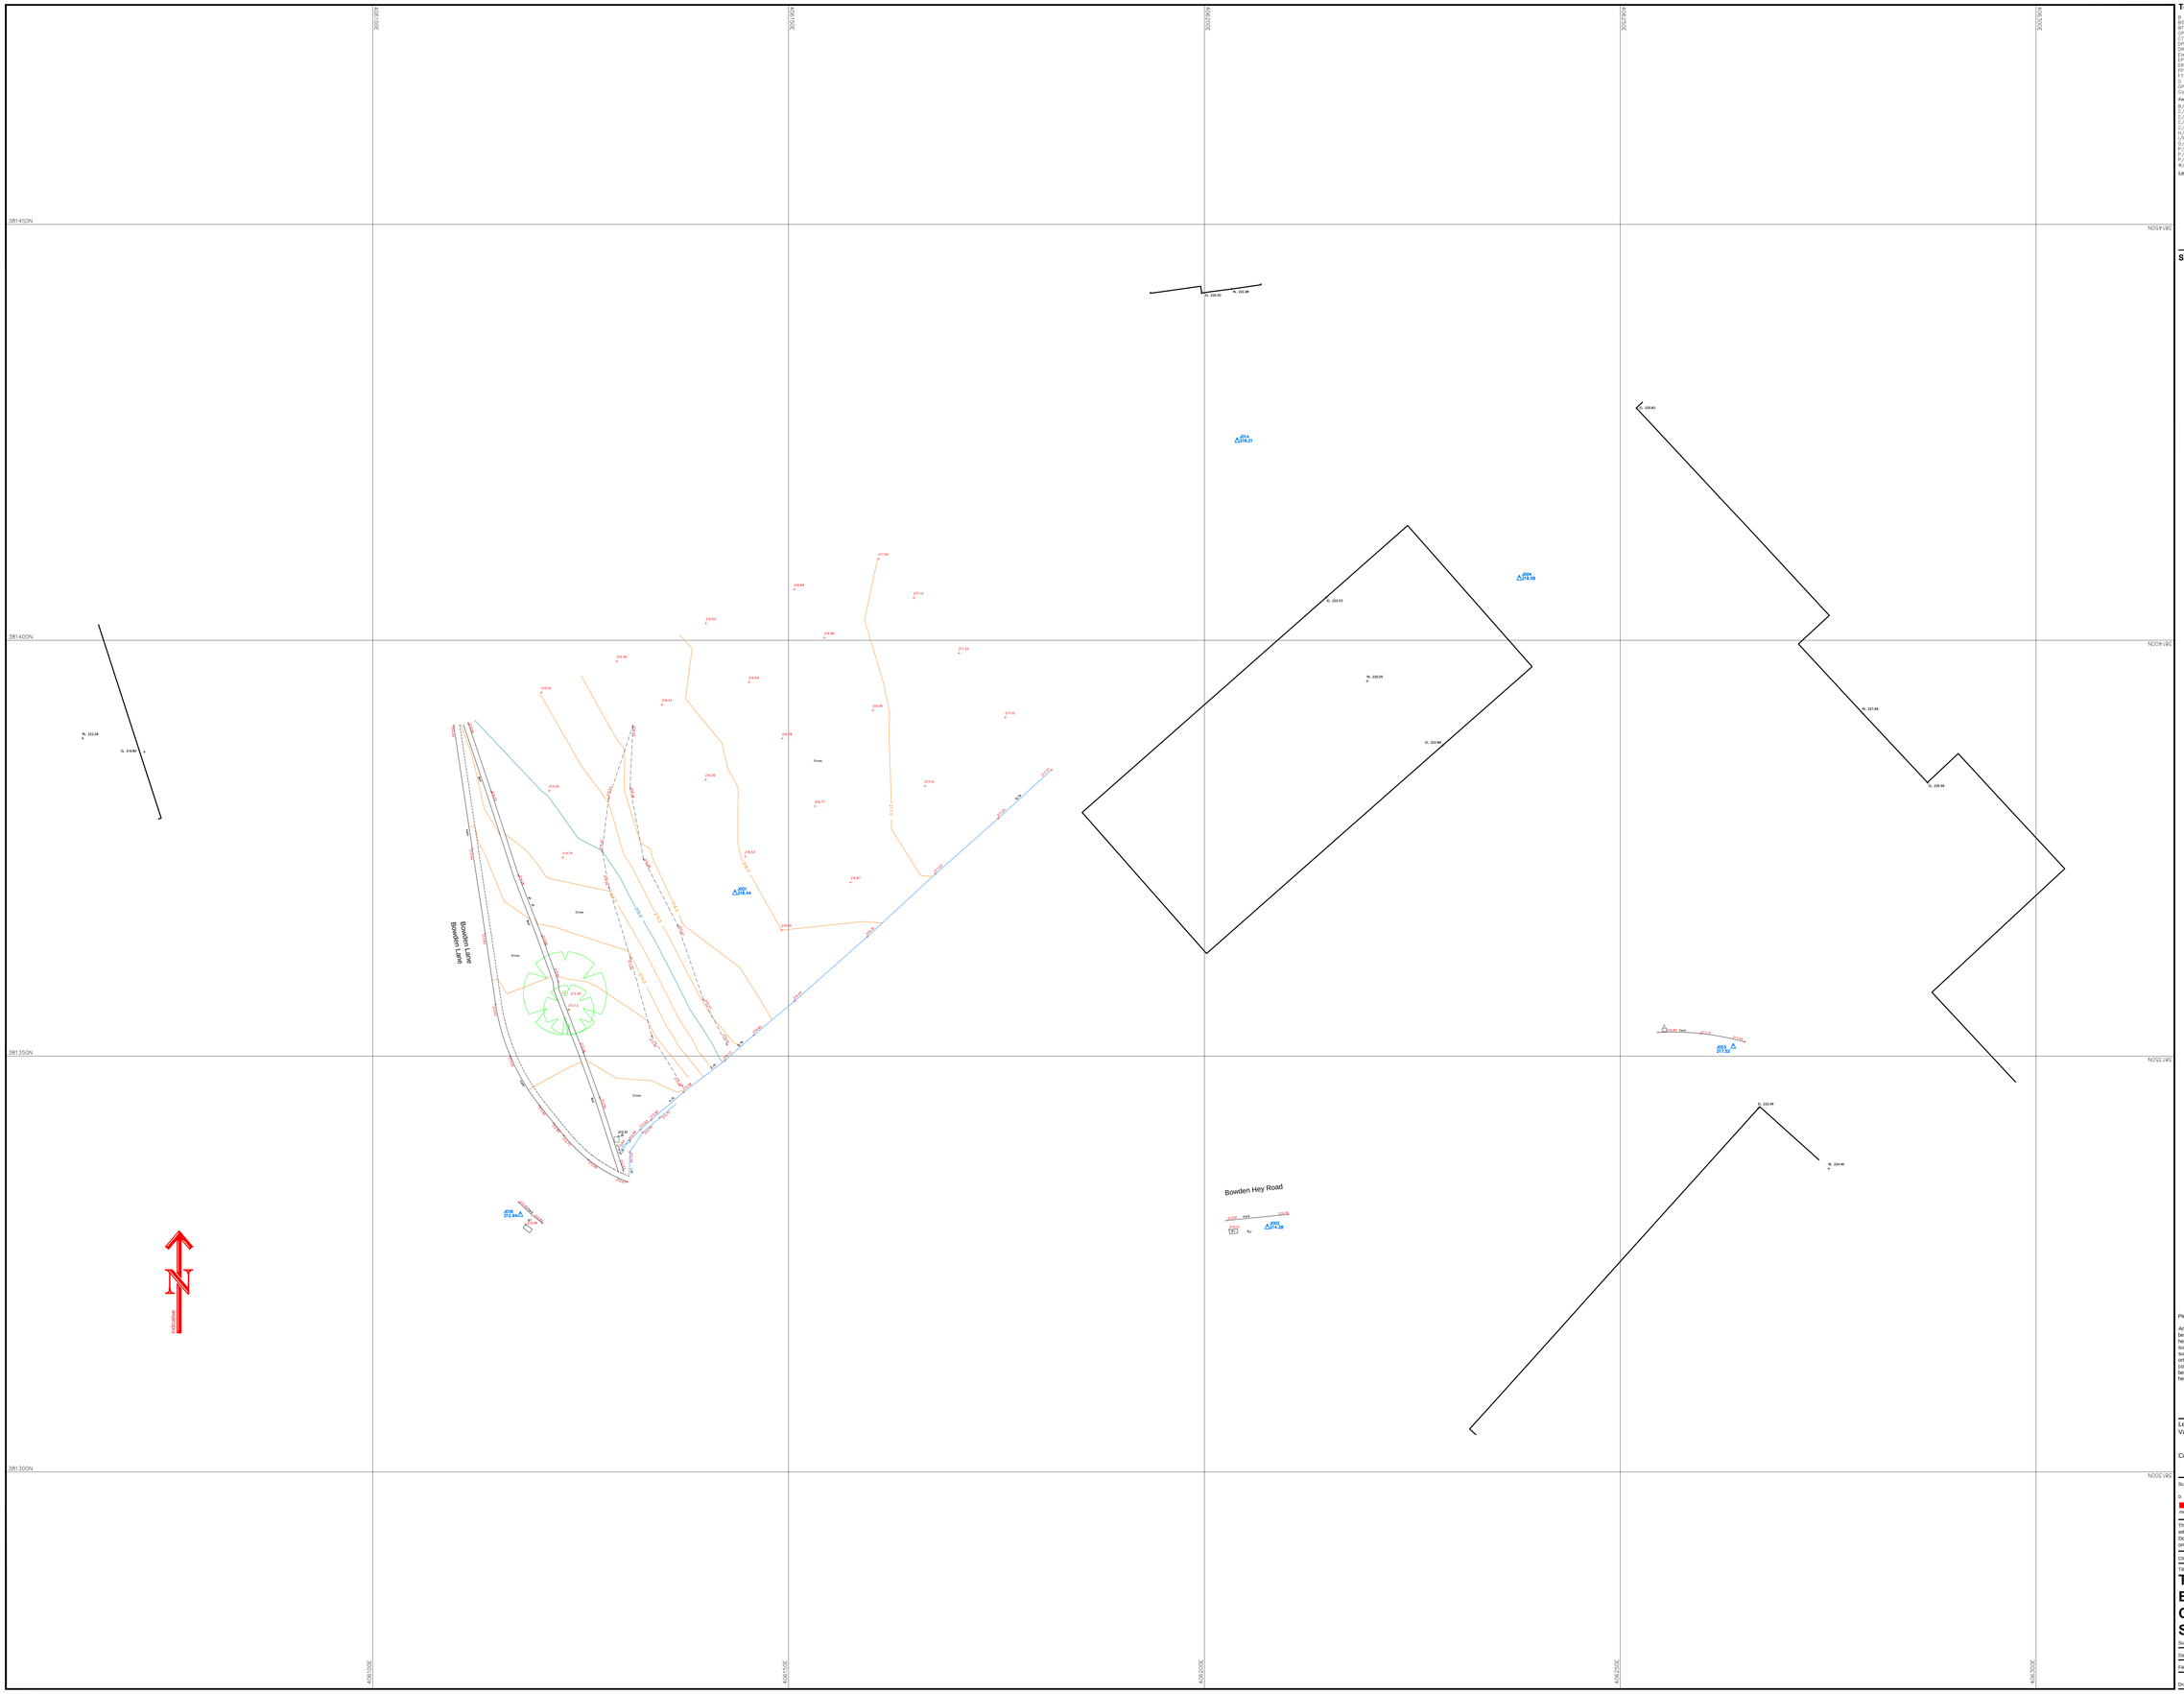

Topographical Survey Legend

B	Bollard	h	Height	FrWP	Rain Water Pipe		Level Prefix Descriptions
BS	Bus Stop	Hyd	Hydrant	SP	Soil Pipe	AL	Arch Level
BT	Telecommunications IC	IC	Inspection Cover	SPS	Stone Paving Slabs	BL	Bed Level
CTS	Cable Television Stairs	KO	Kerb Outlet	SS	Sign Post	CL	Ceiling Level
CTV	Cable Television Cover	LO	Kerb Outlet	SSy	Cable Stay	EL	Eaves Level
DP	Downpipe	LB	Letter Box	SV	Stop Valve	FL	Floor Level
DR	Drain	LP	Lamp Post	TCB	Telephone Call Box	IL	Invert Level
Elec	Electrical IC	MoV	Utility Marker	TL	Traffic Light	OL	Overhead Cable Lev
ER	Earth Rod	NP	Name Plate	TP	Tactile Paving	PL	Parapet Level
ER	Earth Rod	NP	Name Plate	TPS	Tactile Paving Slabs	RL	Roof/Bridge Level
FP	Flagpole	P	Post	VP	Vent Pipe	SL	Soffit Level
FT	Floodlight	PM	Parking Meter	WM	Water Meter	Spr	Arch Springing Level
G	Gully	RE	Rodding Eye	WO	Water Outlet	TF	Top Of Fence Level
GP	Guard Post	RTS	Road Sign	UTL	Unable To Lift	TP	Top Of Wall Level
GV	Gas Valve	R1a	Retaining Wall			Thr	Threshold Level
						WL	Water Level

Fence Annotation

- B/W Barbed Wire
- C/B Closed Boarded
- C/I Corrugated Iron
- C/L Chain Link
- M/P Metal Panel
- H/R Hand Rail
- I/R Iron Railings
- O/B Open Boarded
- P/C Post & Chain
- P/R Post & Rail
- P/W Post & Wire
- W/M Wire Mesh

Fence — Safety Barrier — Gate — Stile — Hedge — Limit of Foliage & Tree Canopy — Spot Level (50.00) — Survey Control Stats (coordinated point) (SSL1 50.00) — Tree (MT Multi Trunk)

Levels defining edge of carriageway are observed at channel (bottom of kerb). Unless otherwise stated.

Survey Station Coordinates

Stn	Easting	Northing	Level
J001	406143.56	381369.70	216.44
J002	406207.56	381329.51	214.28
J003	406263.59	381351.24	217.52
J004	406237.86	381407.53	219.58
J01A	406203.94	381424.08	218.21
J01B	406117.75	381331.01	212.94

Please note:

Any discrepancy found between an Ordnance Survey benchmark and an OSGB15 computed orthometric height is likely to be due to bench mark subsidence or uplift and, assuming precise GIPS survey has been carefully carried out, the orthometric height given by OSGB15 should be considered correct in preference to archive benchmark heights. OSGB15 converts GPS ellipsoid heights to orthometric heights above mean sea level.

Head and Registered Office:
Survey Systems Ltd
Willow Bank House
Old Road
Handforth • Wilmslow
Cheshire SK9 3AZ
Tel. 01625 533444
Fax 01625 528015
mail@survsys.co.uk
www.survsys.co.uk

Levels are related to **OSGB15**
Value **n/a**

Coordinates are related to **National Grid** (GPS)

Scale **1:250**

0 2.5 5.0 7.5 10.0 12.5 15.0 17.5 20.0 22.5
metres

The accuracy of this survey is commensurate with the drawing scale specified within the title block. Copyright in this drawing remains with Survey Systems Ltd. Do not scale from this drawing, work to figured dimensions. Check all dimensions on-site. In the event of any discrepancy, please refer query to Survey Systems Ltd.

Client: Paper Escapes Ltd

Title:

Topographical Survey
Bowden Lane
Chapel - en - le - Frith
SK23 0QF

Surveyed: JB		Drawn: PG	
Date: October 2016		Checked: AG	
File name: 17654	Revision No.	Sheet size: A0	

Drawing No. **SSL:17654:200:1:2**