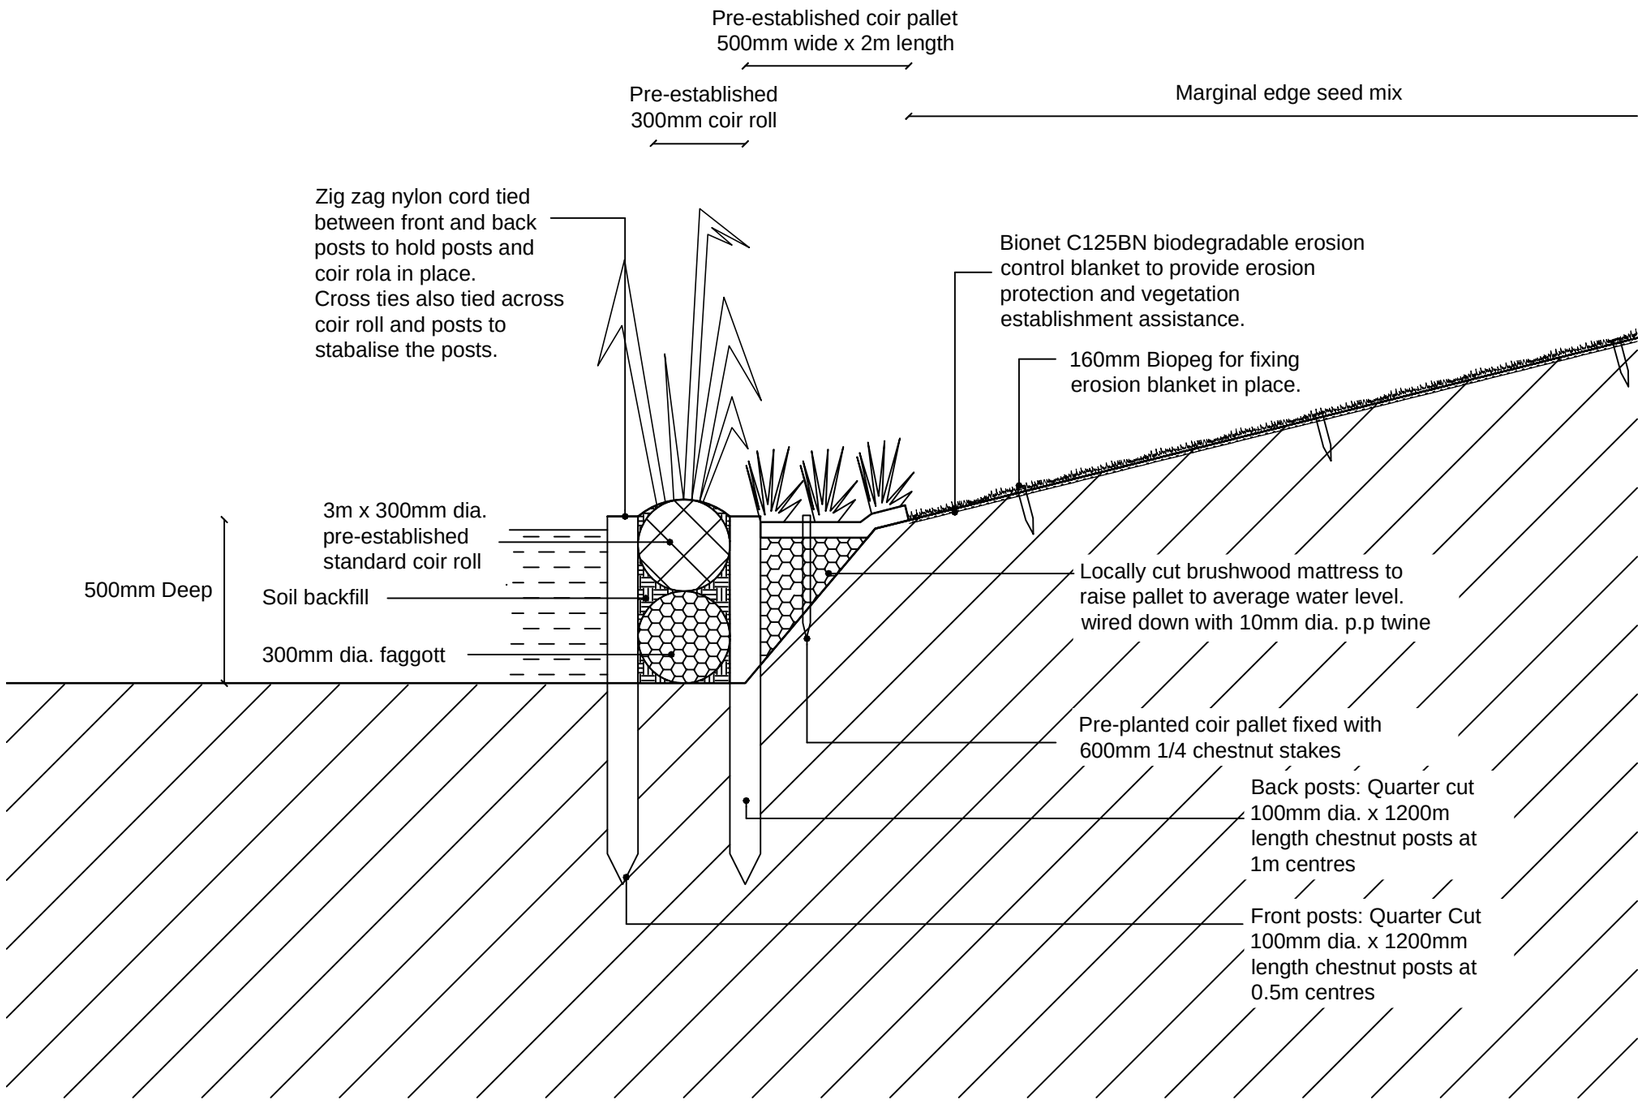

DRAWING FOR PLANNING PURPOSES ONLY

Rev	Date	Initials	Checked	Revision
A	25.11.16	HLe	CEB	Preliminary

A **TYPICAL DETAIL PRE-ESTABLISHED MARGINAL PLANTING**

Scale 1:20

NOTES

Coir rolls and pallets to be UK manufacuturered, and supplied by Salix River & Wetland Services Limited http://www.salixrw.com/, or similar approved.

ecus ENVIRONMENTAL CONSULTANTS
Brook Holt
Blackburn Road
Sheffield S61 2DW
Tel. (0114) 2669292
www.ecusltd.co.uk

Job
Waterswallows Lane, Buxton

Title
Proposed Marginal Planting Detail for Drainage Pond - Sheet 7 of 10

Drawn by	Date	Scale	Drg. no.
HLe	**25.11.16**	**1:20 at A3**	**L9014/07**