Proposed Rear Elevation
Scale 1:100

Proposed Side Elevation
Scale 1:100

Proposed Front Elevation
Scale 1:100

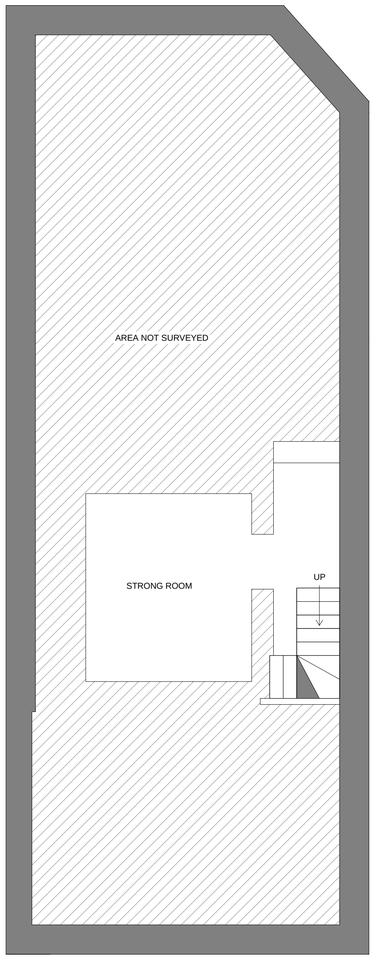

Proposed Basement Level
Scale 1:50

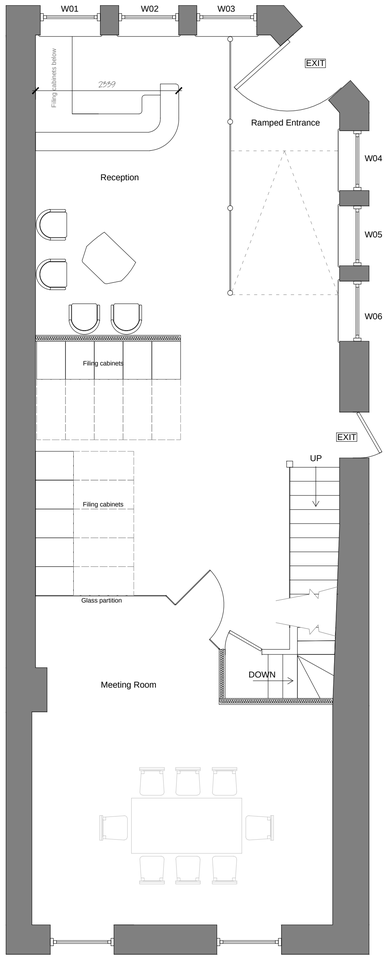

Proposed Ground Floor
Scale 1:50

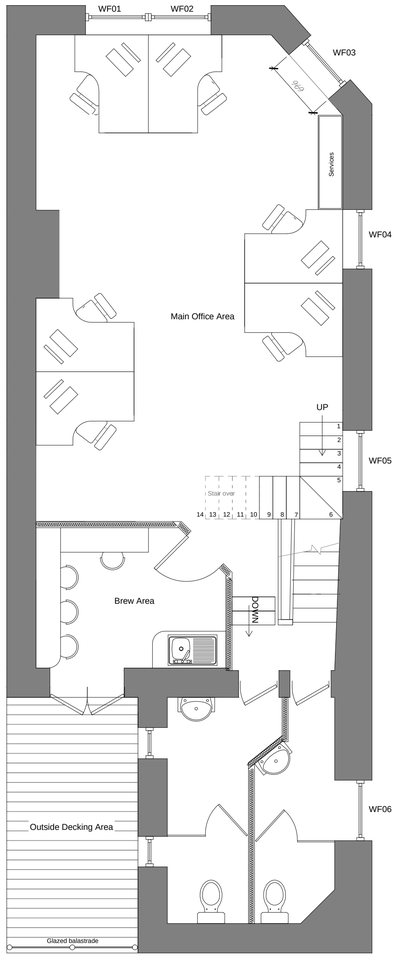

Proposed First Floor
Scale 1:50

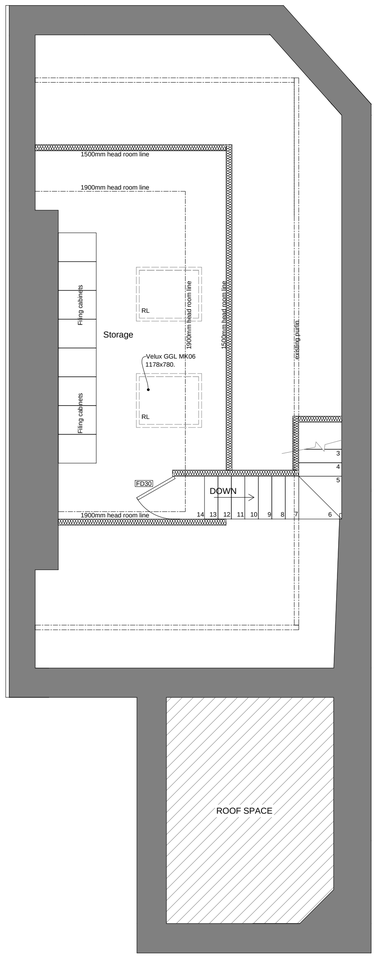

Proposed Second Floor
Scale 1:50

ref	revision	drawn by	checked by	date

project
DLA Accountants
New Mills
High Peak

title
Proposed
Plans/Elevations

CAD file ref	drawn by	date	job number
	TFC	28/09/16	081
status	checked by	scale	drawing number
Planning		1:50@A1	PL 005

crowstone
0781 790 1471
trevans@crowstonedevelopments.com