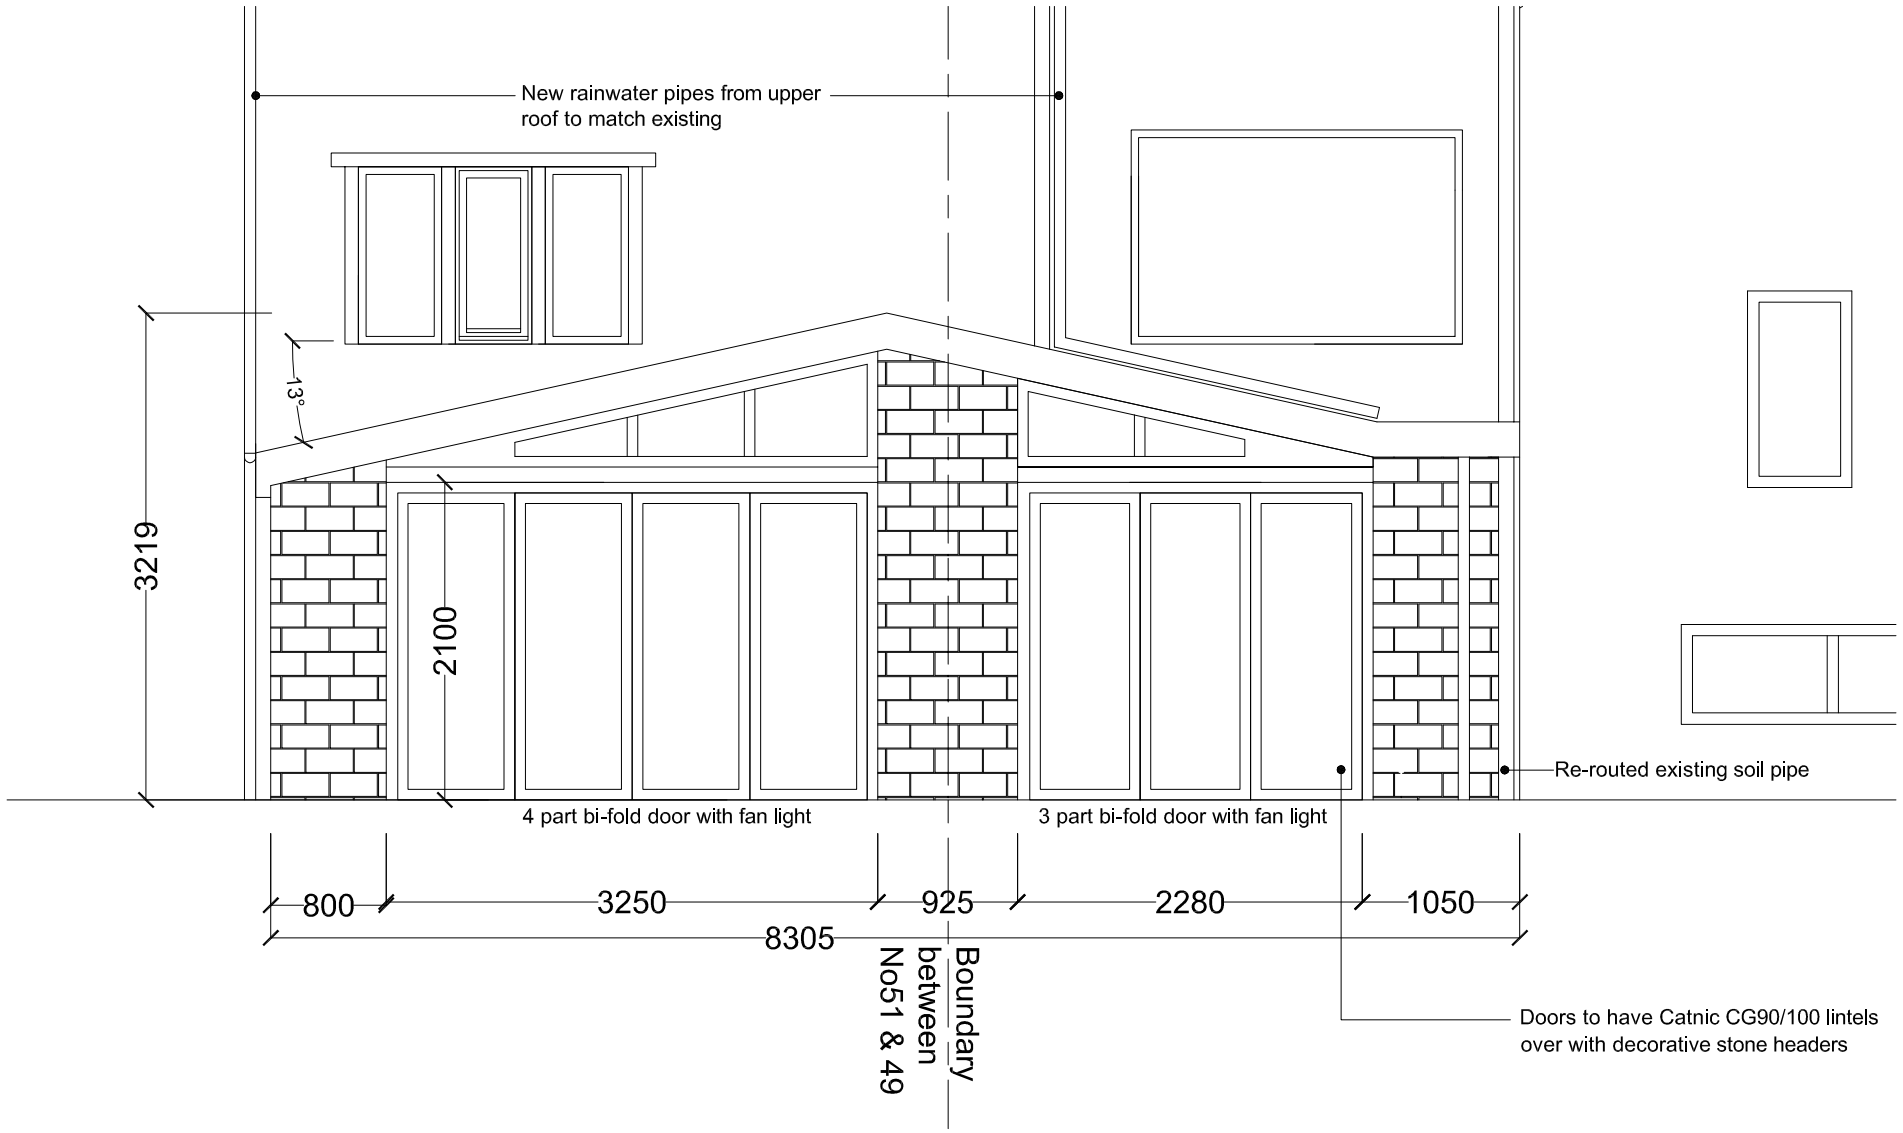

Proposed rear elevation

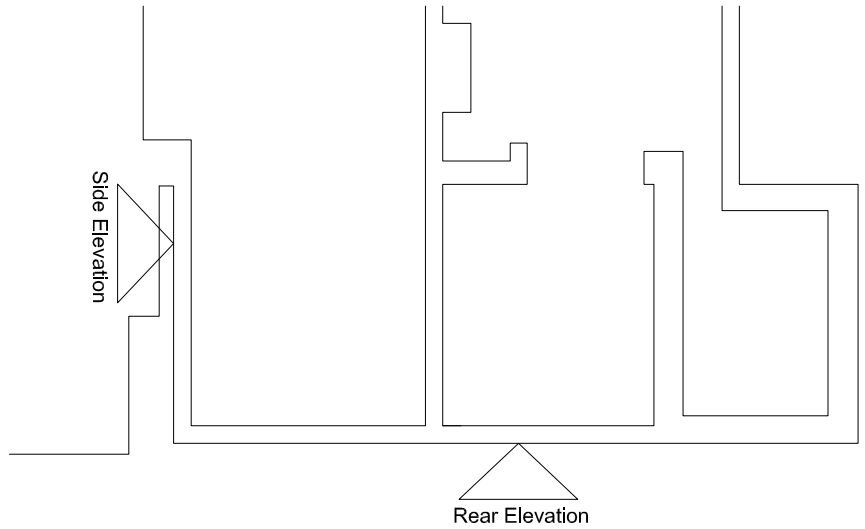

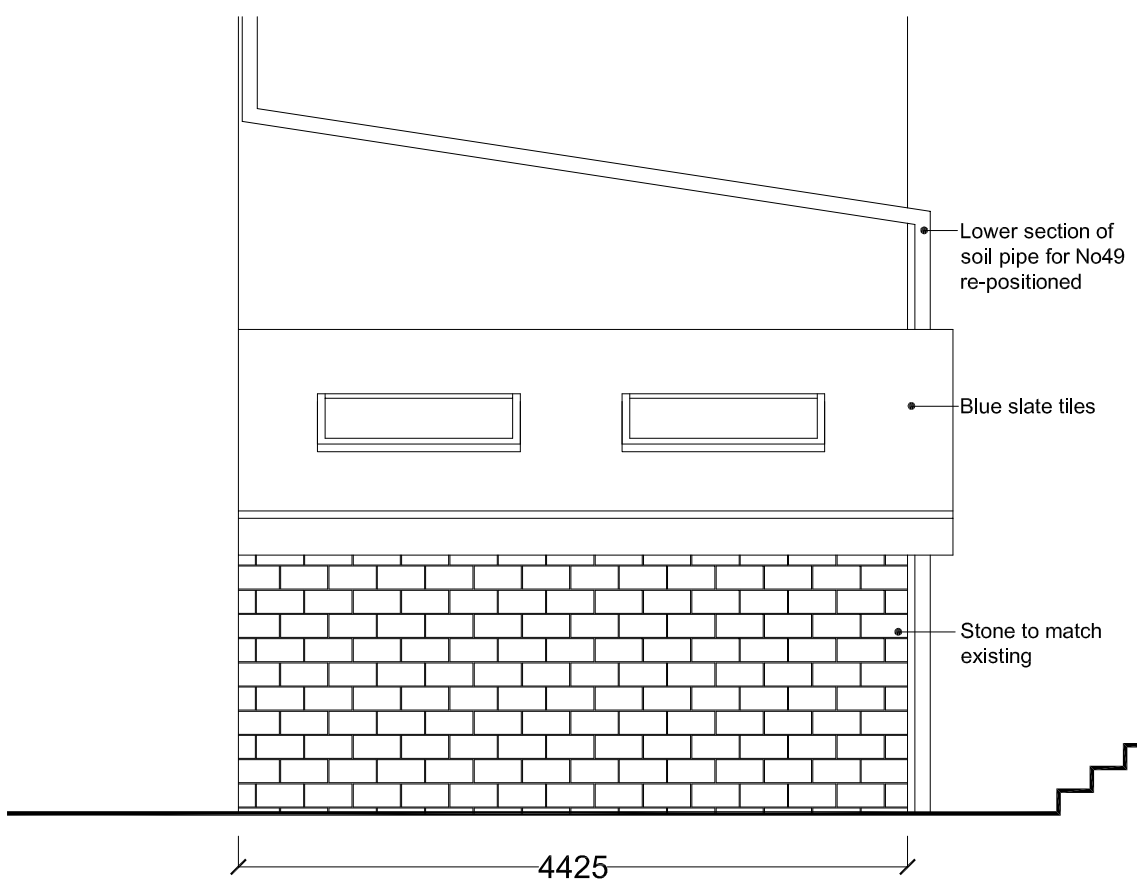

Proposed side elevation

Raised patio moved back

Existing patio to be pushed back, new steps to be built and stone paving layed to specification, contractor to determine on site all required footings, sub base and drainage to approval of B/C.

Existing common drain to be surveyed and re-routed as necessary

rev	description	date	dr by
Original by I Kassim		18.12.16	

CKD

Cat Kassim Design

49 Town Lane,
Charlesworth
Glossop
Derbyshire
SK13 5HQ

T 07729 201 073
E cat.kassim@gmail.com

Client: Mr & Mrs Kassim and Wilkinson		
Project: 49 & 51 Town Lane		
Drawing: Proposed elevations		
Project Number: 2016.XX		Scale: 1:50 @A3
Drawing Number: 004	Rev: -	Issue Status: Tender

This drawing is to be read in conjunction with all related drawings. All dimensions must be checked and verified on site before commencing any work or producing shop drawings. The originator should be notified immediately of any discrepancy.