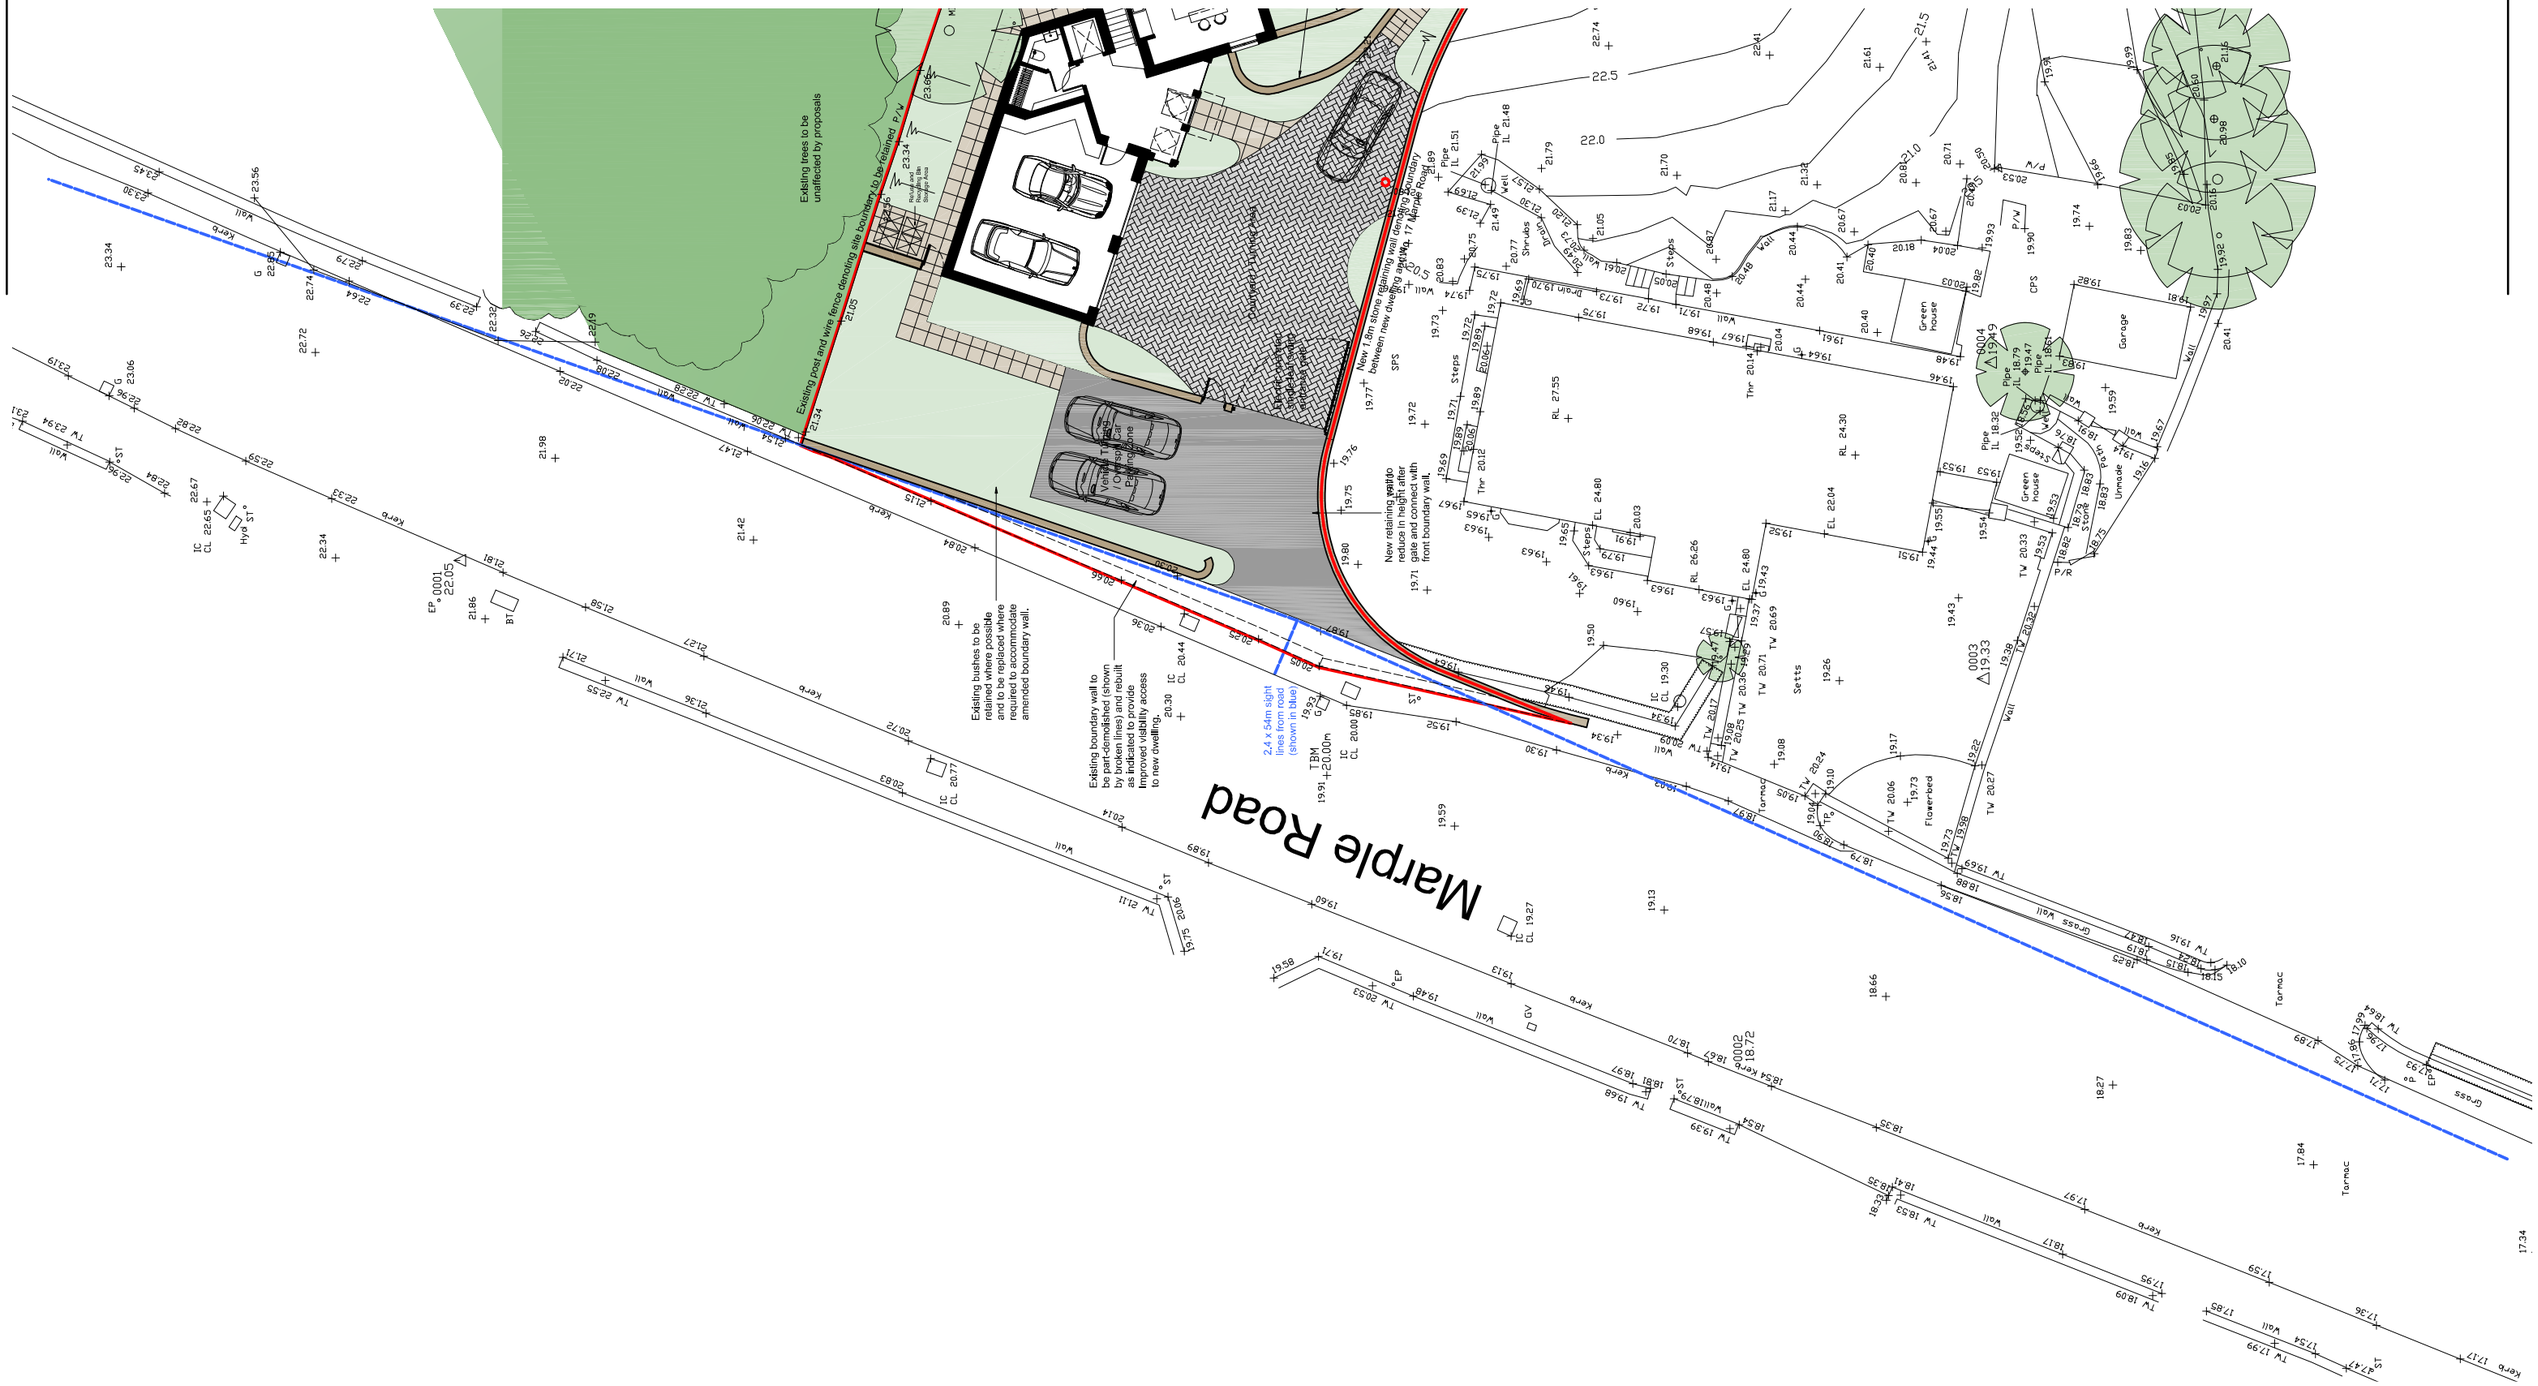

HNAarchitects

Architecture | Planning | Design

REV	DATE	AMENDMENT	BY	CHKD
A	12/04/2017	Sight lines adjusted in accordance with highway officer's comments 05/04/2017.	DB	MB

PROJECT:	17 Marple Road, Charlesworth				
CLIENT:	Mr and Mrs Eckersley				
DRAWING:	Proposed Site Plan with Overall Sight Lines				
DRAWN BY:	DB	CHECKED BY:	MB	DATE: April 2017	SCALE: 1:250 @ A3
STATUS:	Planning			DRAWING No: 1080/005	REVISION: A

DO NOT SCALE.
COPYRIGHT REMAINS WITH HNA ARCHITECTS Ltd.

HOLLINWOOD BUSINESS CENTRE, ALBERT STREET, OLDHAM, OL8 3QL
TEL: 0161 688 1820
E-MAIL: garry@hna-architects.co.uk : michael@hna-architects.co.uk