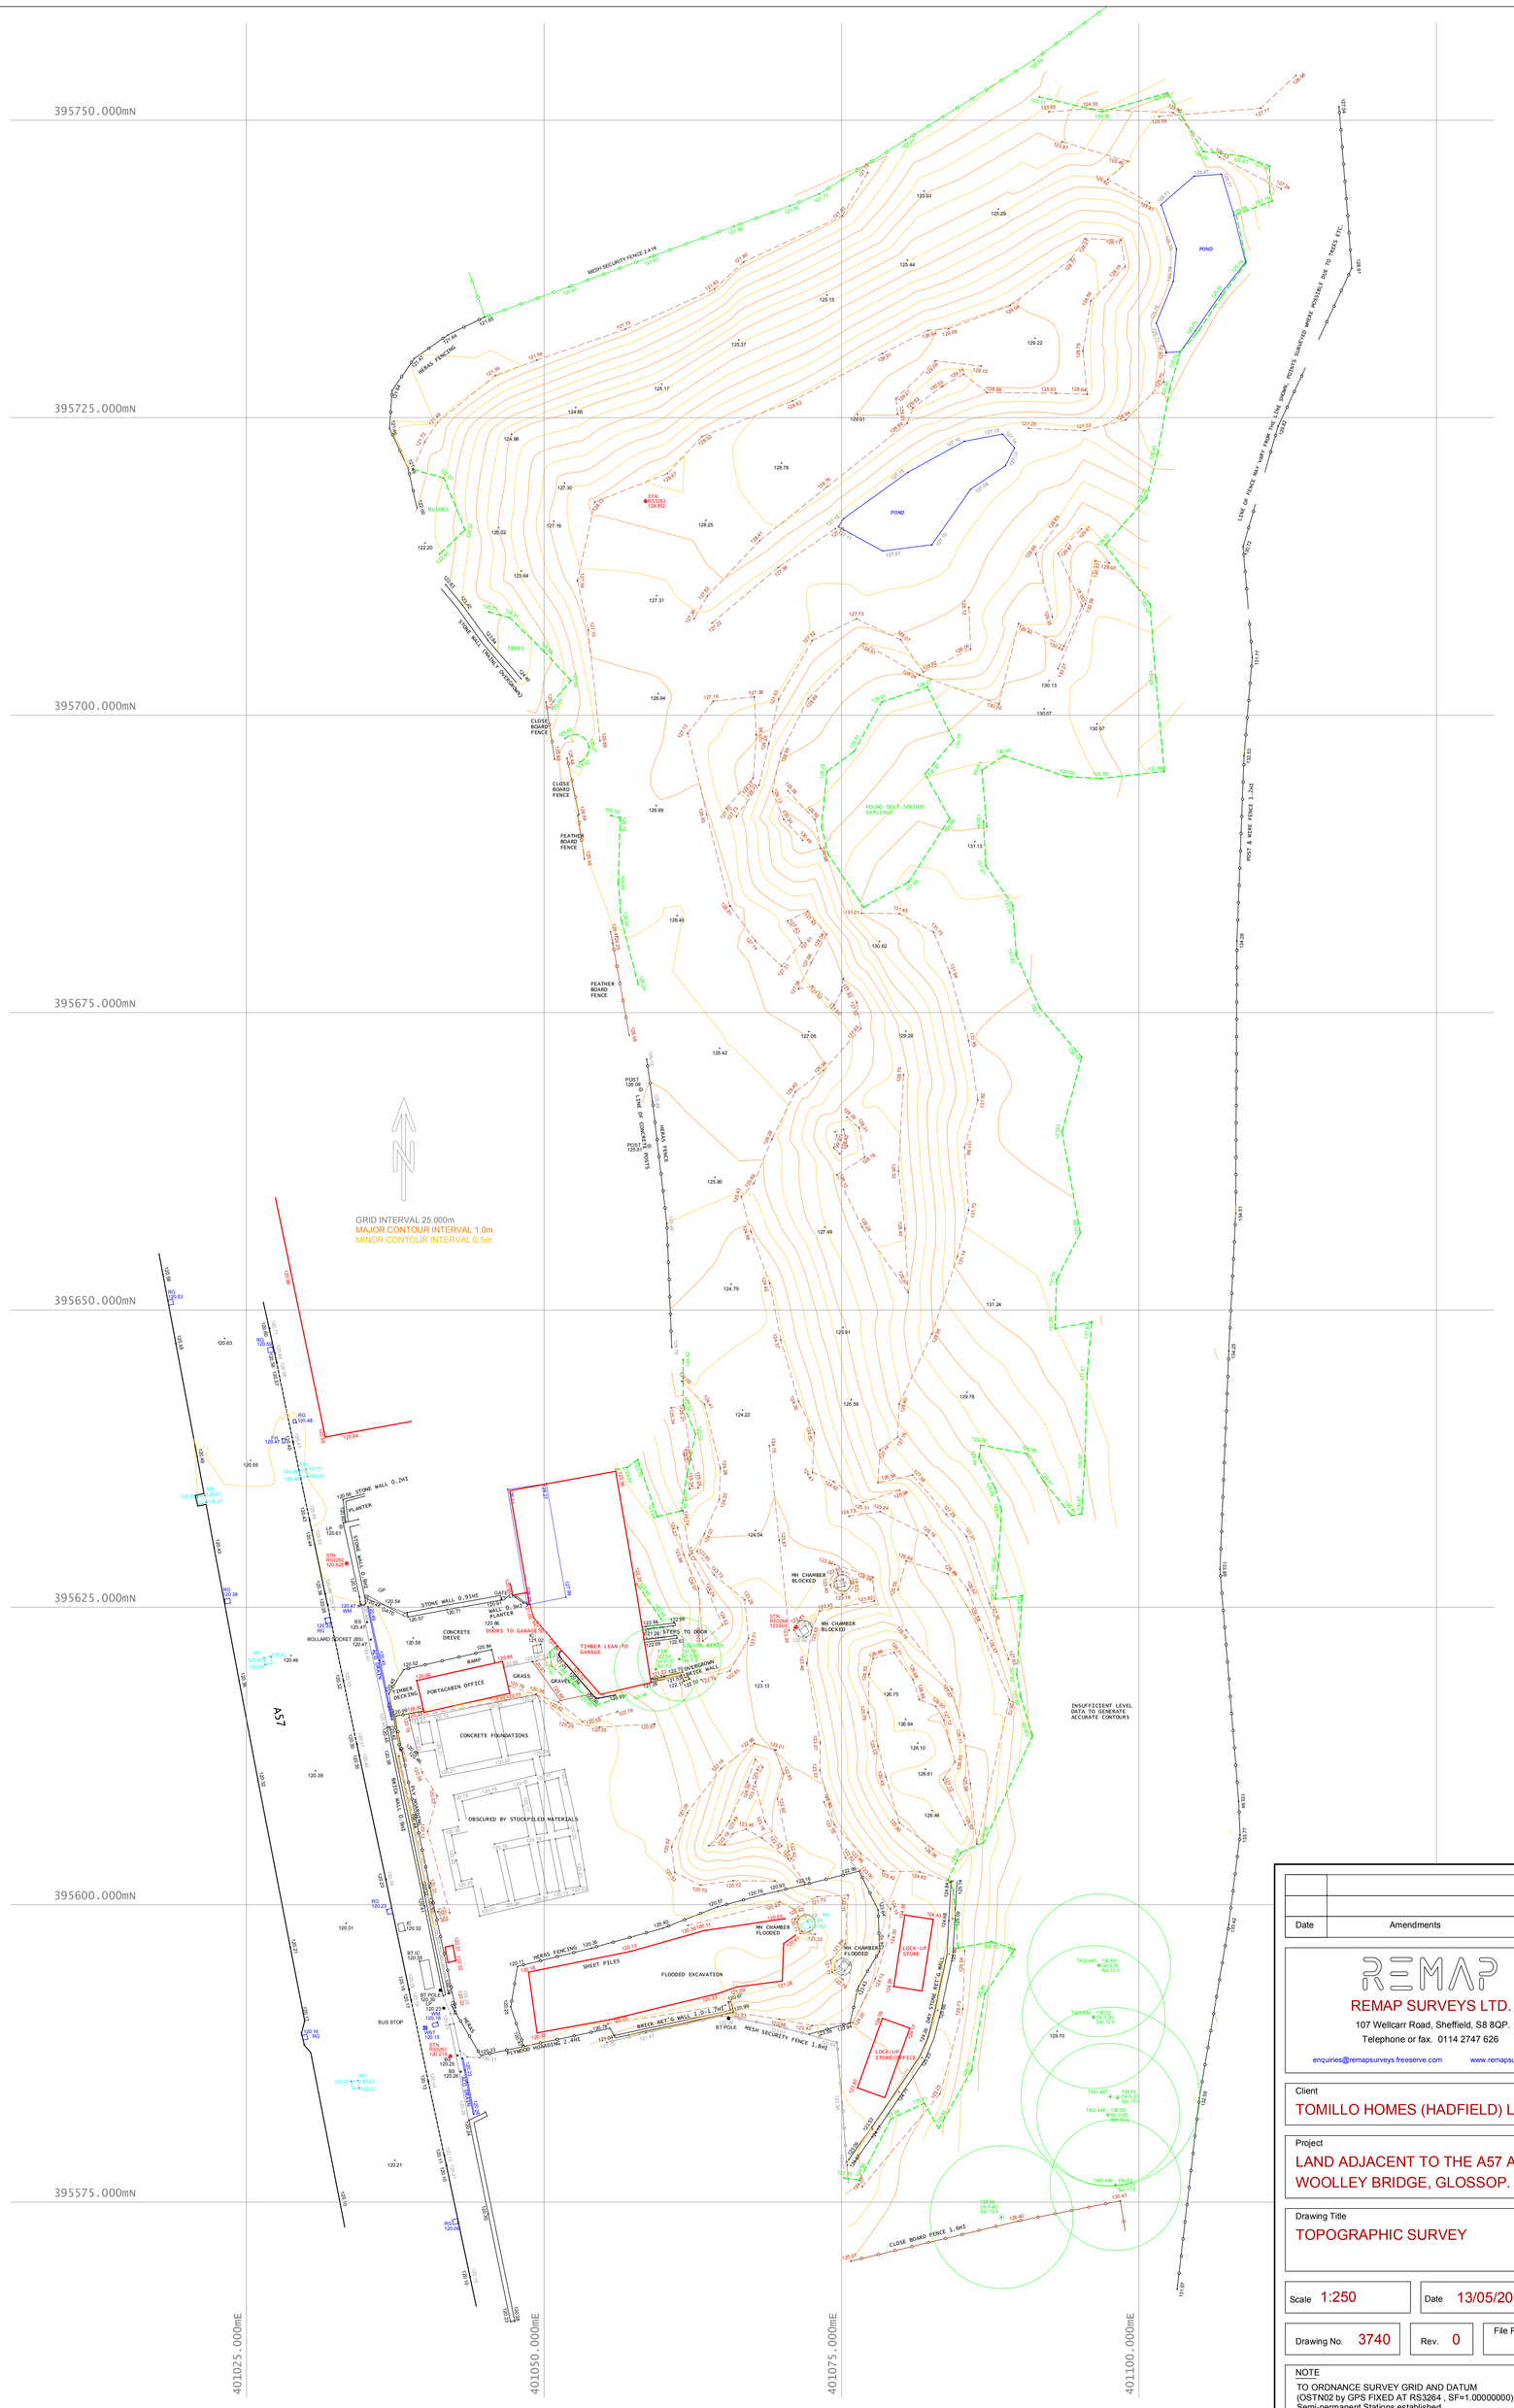

Date	Amendments	Rev.

REMAP

REMAP SURVEYS LTD.

107 Wellcarr Road, Sheffield, S8 8QP.

Telephone or fax. 0114 2747 626

enquiries@remapsurveys.freeserve.com www.remapsurveys.com

Client

TOMILLO HOMES (HADFIELD) LIMITED.

Project

LAND ADJACENT TO THE A57 AT WOOLLEY BRIDGE, GLOSSOP.

Drawing Title

TOPOGRAPHIC SURVEY

Scale 1:250	Date 13/05/2012

Drawing No. 3740	Rev. 0	File Ref.

NOTE

TO ORDNANCE SURVEY GRID AND DATUM (OSTN02 by GPS FIXED AT RS3264 , SF=1.00000000).
Semi-permanent Stations established.
Full Traverse not carried out.
For legend, CAD files, layer control,or further information please contact Remap Surveys.