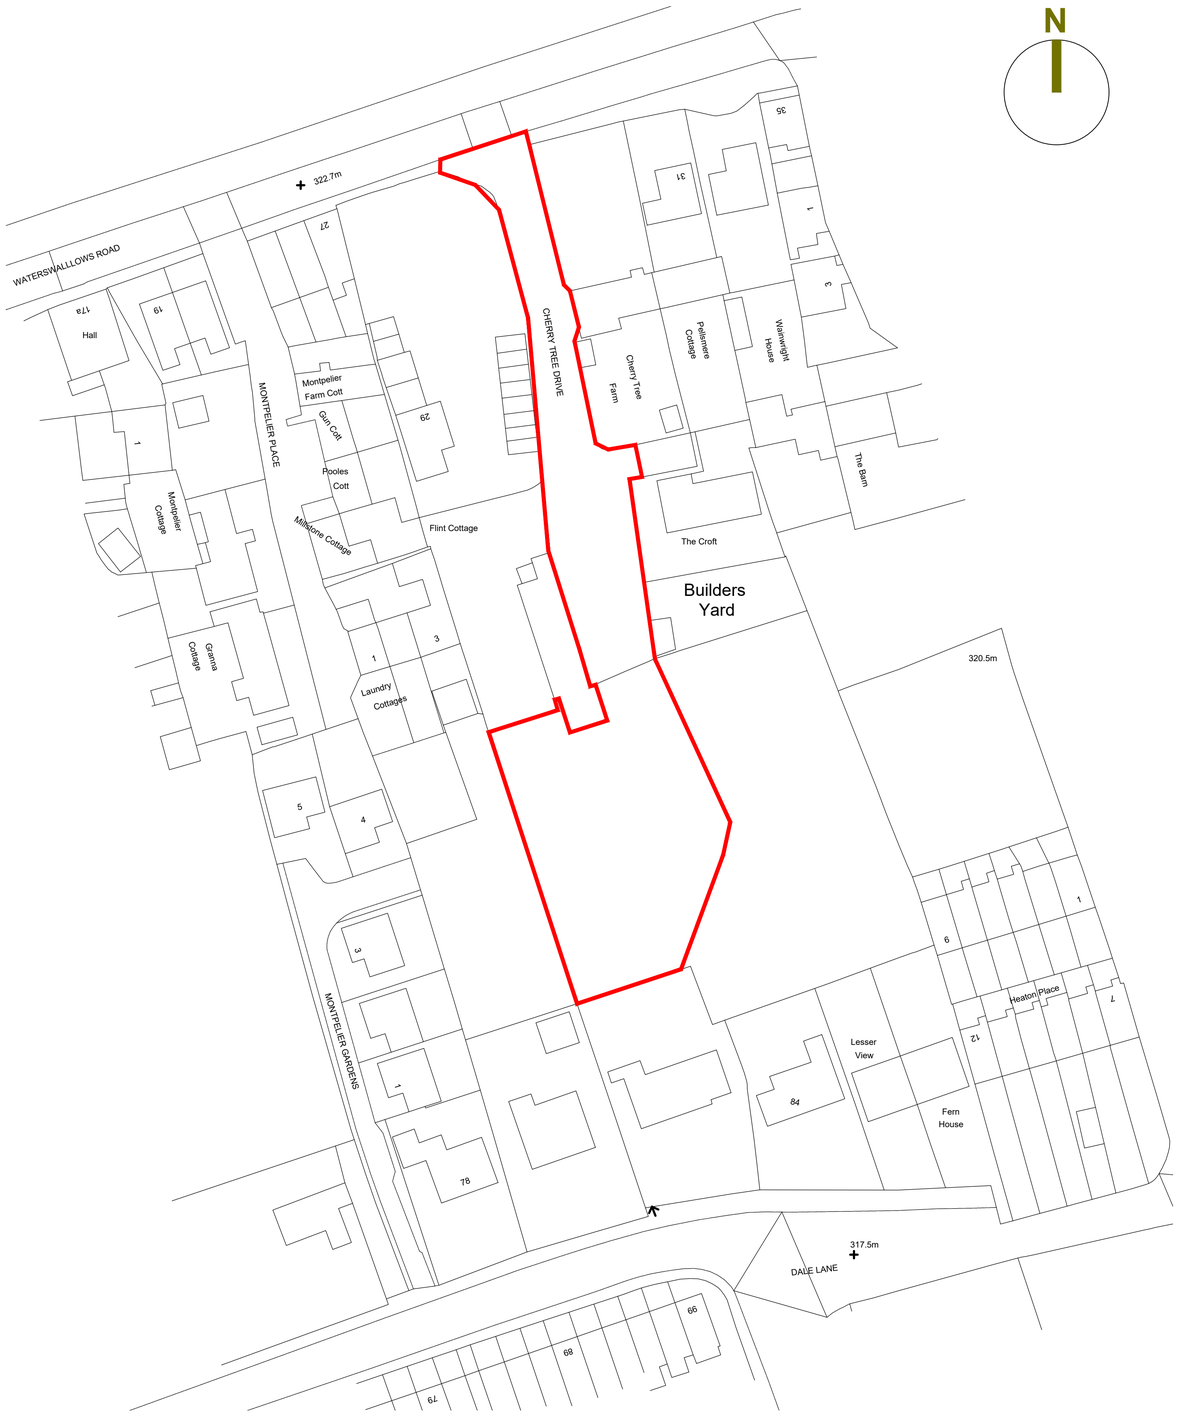

Site Layout 1-500@A1

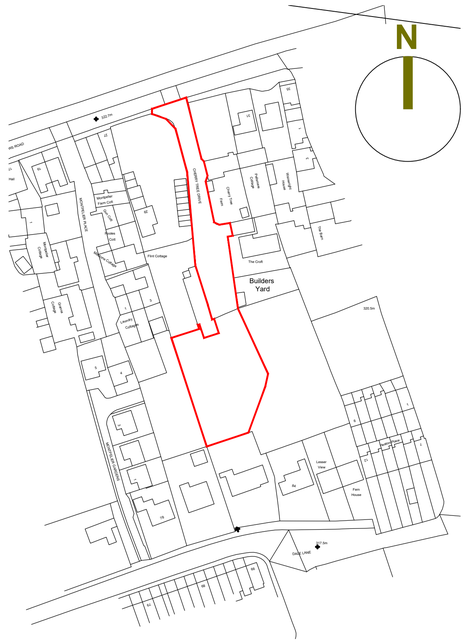

Site Layout 1-1250@A1

revision	date	details

SCALE 1 : 500
SCALE 1 : 1
0m 5m 10m 20m 30m 40m 50m
0m 10mm 20mm 40mm 60mm 80mm 100mm

SCALE 1 : 1250
SCALE 1 : 1
0m 50m 100m 150m 200m 250m
0m 10mm 20mm 40mm 60mm 80mm 100mm

N

Job
Cheery Tree Drive
OFF Waterswallows Road
BUXTON SK17 7EN
Drawing Title
Proposed Block Plan
Client
Don Askew

Date	Scale	Drawing No.
Oct 2016	1/500/1250@A1	T383 - 001 Rev A