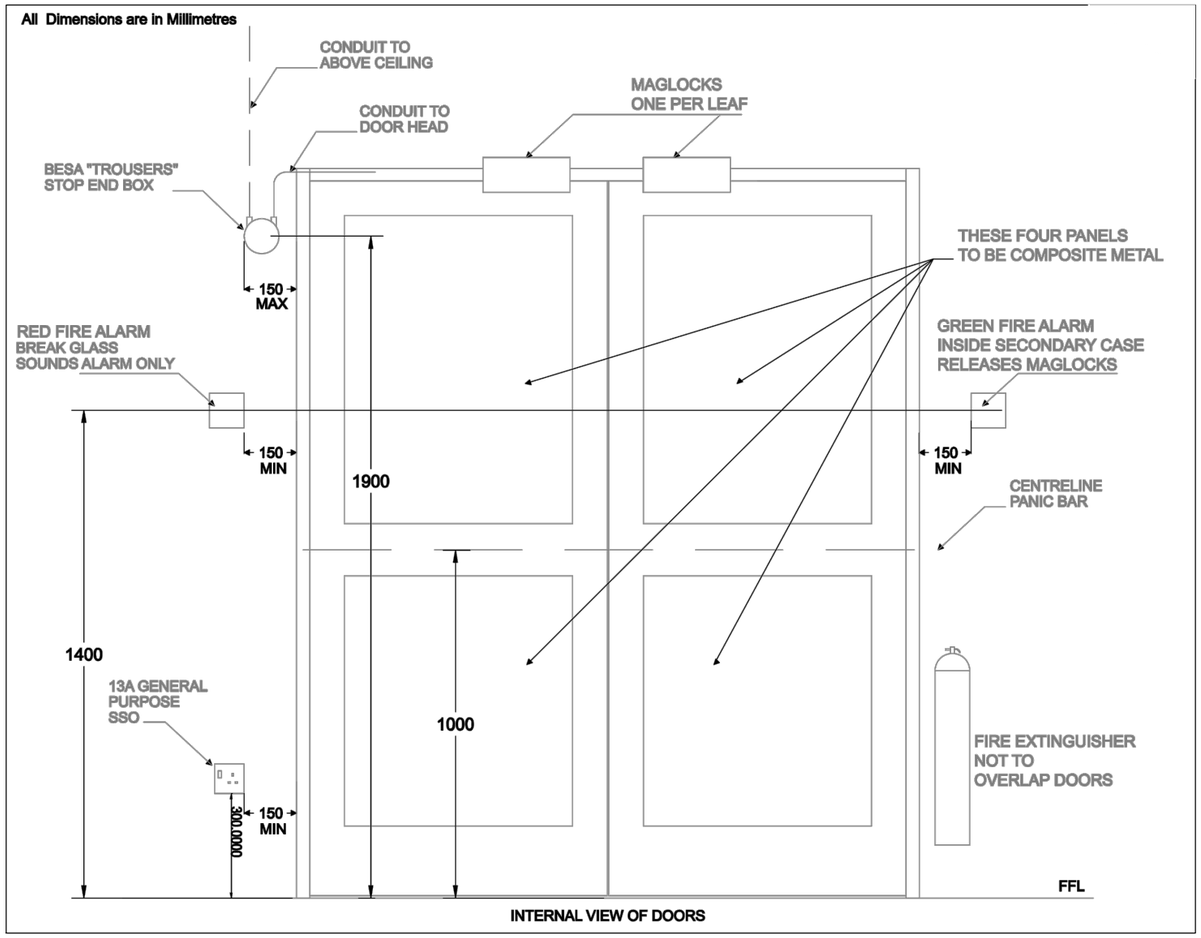

Proposed MOE Door Elevation

MOE Door Elevation
Scale 1: 25

0 0.5 1 1.5 2.0m

People & Space Limited
Architecture - Planning - Urban Design

Email: info@peopleandspace.co.uk
www.peopleandspace.co.uk

This drawing is for PLANNING only
NOT for Construction.
Copyright of People & Space Limited

Key:

Notes:

- This drawing should be read in conjunction with the drawing no. B2/604_02.

Rev.	Notes	Date

Client's Name
Tesco Stores Limited

Project Name
Wren Nest Road, GLOSSOP, DERBYSHIRE
SK13 8HB England

Drawing Title
Proposed Elevation
MOE Door

Purpose	For Planning
Project number	B2/604
Date	July 2017
Drawn by	AP
Checked by	BAL
Drawing Number	B2/604_06
Scale @ A3	1:25