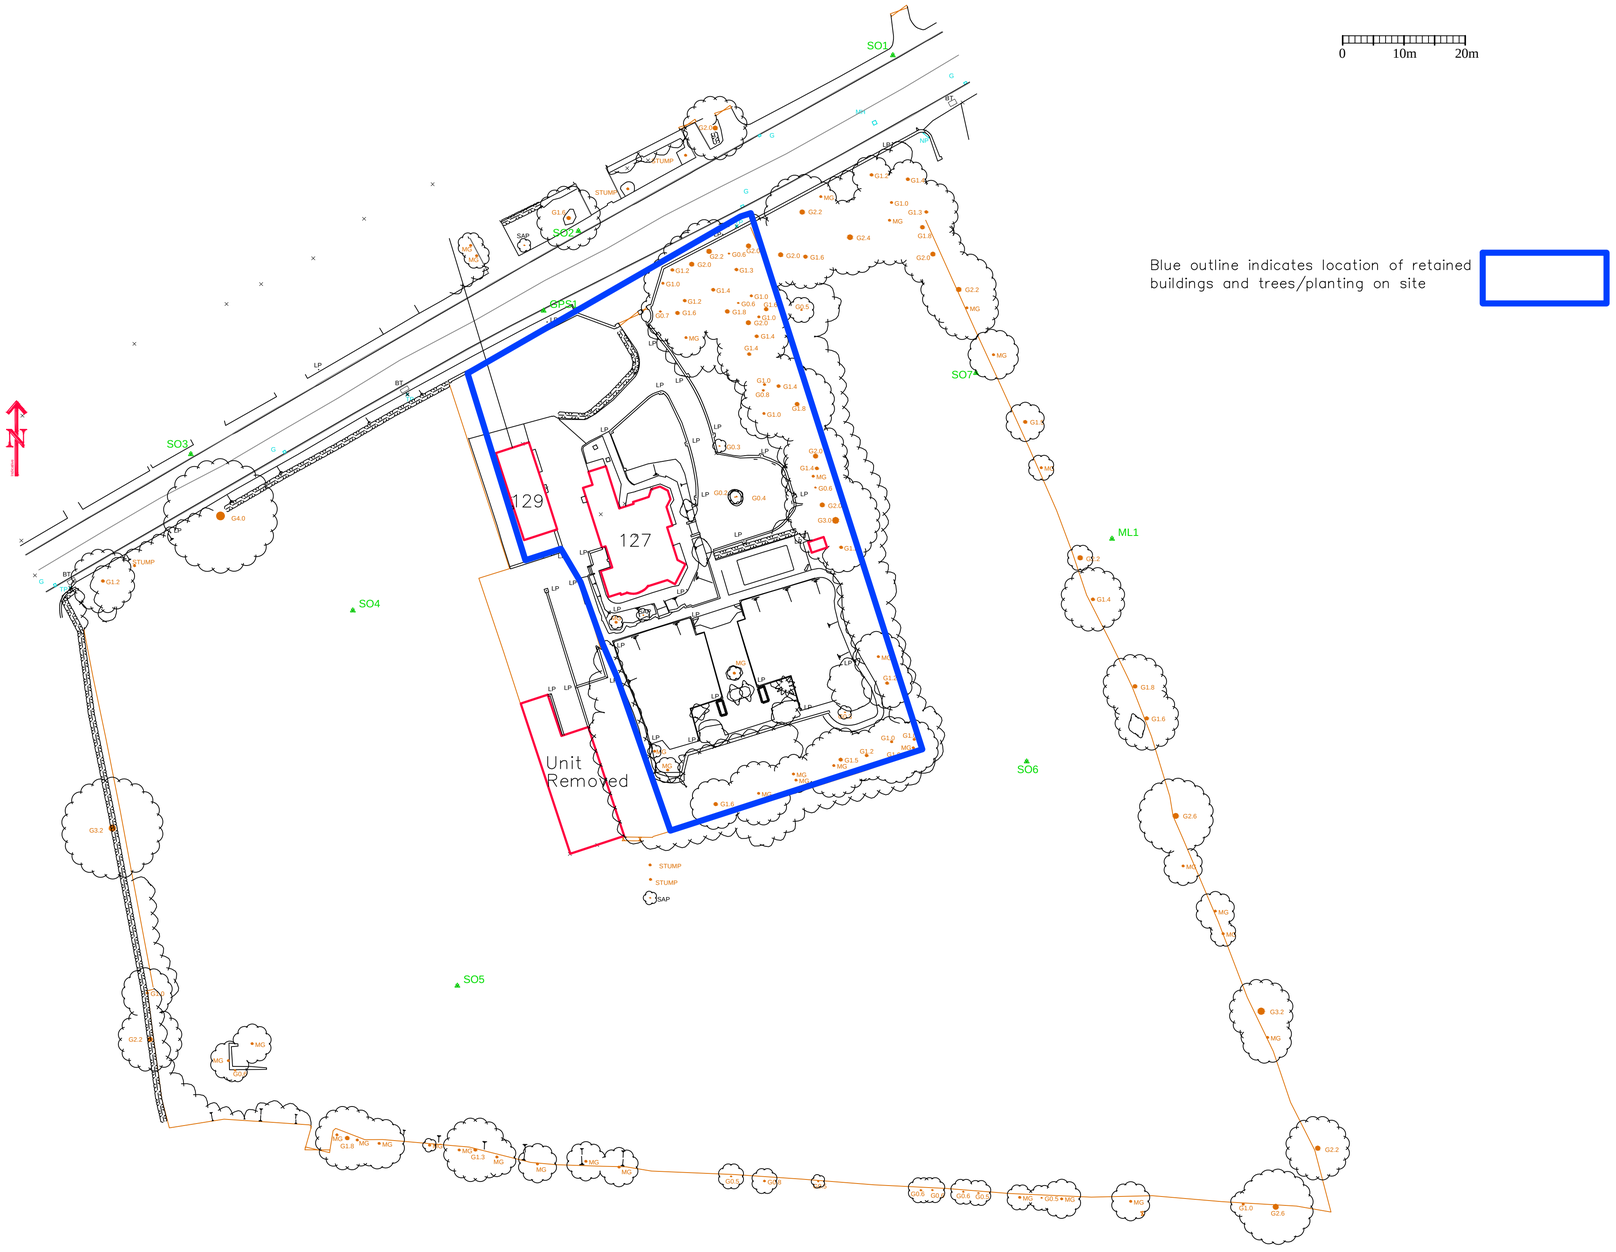

Blue outline indicates location of retained buildings and trees/planting on site

Planning

SJ DESIGN LTD

Building Design & Surveying Consultants
The Old Co-Op Building, Church Street, Hayfield, High Peak SK22 2JE
Tel:01663 742903 Fax:01663 751247
Mobile: 07984 007 087 Email: info@sjdesign.net
www.sjdesign.net

Client
Mr Scott Richardson

Job Title
Proposed new HMO at
129 Manchester Road
Chapel en le Frith
High Peak
SK23 9TN

Drawing Title
Topographical Survey
Showing Retained Buildings and Trees

Scale
1:500; @A1 unless stated

Date
November 2017

Drawn by
-

Drawing No.
104

Rev.
-