Planting Schedule

Trees

Number	Abbreviation	Species	Specification	Height	Girth	Density
2 No.	Acne lam	Amelanchier lamarckii	3x; Heavy Standard; clear stem 175-200cm; 5 breaks; RB	300-350cm	12-14cm	Counted
6 No.	Bet pen	Betula pendula	Extra Heavy Standard; 5 brks 3x RB	425-600cm	14-16cm	Counted
9 No.	Bet pen F	Betula pendula 'Fastigiata'	Heavy Standard; clear stem 175-200cm; 5 breaks	350-425cm	12-14cm	Counted
11 No.	Bet uti J	Betula utilis jacquemontii	Extra Heavy Standard 5 brks 3r RB Clear Stem 175-200	425-600cm	14-16cm	Counted
5 No.	Cor flo	Cornus florida	Branched; 5 breaks; C	125-150cm		Counted
7 No.	Lir tul	Liriodendron tulipifera	3x; Semi-mature; clear stem minimum 200cm	450-500cm	20-25cm	Counted
5 No.	Pru avi	Prunus avium	Extra Heavy Standard 5 brks 3x RB	425-600cm	14-16cm	Counted
5 No.	Pru pad	Prunus padus	Extra Heavy Standard Clear Stem 175-200; 5 brks 3x RB	400-450cm	14-16cm	Counted
5 No.	Pru sar R	Prunus sargentii 'Rancho'	Heavy Standard 5 brks; 3r; RB Clear Stem 175-200cm	350-425cm	12-14cm	Counted
7 No.	Pyr cal C	Pyrus calleryana 'Chanticleer'	3x; Heavy Standard; clear stem 175-200cm 5 breaks; RB	350-425cm	12-14cm	Counted

Specimen Shrubs

Number	Abbreviation	Species	Specification	Height	Pot Size	Density
2 No.	Cor alt A	Cornus alternifolia 'Argentea'	Leader with Laterals; 2 brks; C	100-125cm	25L	Counted
3 No.	Fat jap	Fatsia japonica	Leader; C	60-80cm	10L	Counted
4 No.	For x int L	Forsythia x intermedia 'Lynwood'	Branched; 5 breaks; C	60-80cm	5-7.5L	Counted
3 No.	Ham int J	Hamamelis intermedia 'Jelena'	Branched; 5 breaks; C	80-100cm	26L	Counted
6 No.	Pho S	Phormium 'Sundowner'	Triple crown; C	40-60cm	10L	Counted
3 No.	Sal int H	Salix integra 'Hakuro-nishiki'	Half Standard; Bushy Head; C; Clear Stem 120cm	150-175cm	15L	Counted
2 No.	Syr vul M L	Syringa vulgaris 'Mme Lemoine'	Branched; 2/3 brks; C	50-80cm	10L	Counted
4 No.	Vib bod D	Viburnum x bodnantense 'Dawn'	Branched; 6 brks; C	125-150cm	25L	Counted

Hedging

Number	Abbreviation	Species	Specification	Height	Pot Size	Density
3 No.						1/m
24 No.	Ber thu A	Berberis thunbergii 'Atropurpurea'	Branched; 5 breaks; C	30-40cm	3L	5/m
58 No.	Cyt B	Cytisus 'Burkwoodii'	Bushy; 5 brks; C	30-40cm	2L	5/m
58 No.	Cyt pra A	Cytisus praecox 'Allgold'	Bushy; 5 brks; C	30-40cm	2L	5/m
62 No.	Esc A B	Escallonia 'Apple Blossom'	Bushy; 6 breaks; C	60-80cm	10L	5/m
63 No.	Esc D S	Escallonia 'Donard Seedling'	Bushy; 5 brks; C	40-60cm	5L	5/m
74 No.	For int L	Forsythia x intermedia 'Lynwood'	Branched; 5 brks; C	60-80cm	5-7.5L	5/m
0 No.	Hyd pet	Hydrangea petiolaris	Climber; several shoots; 5 breaks	80-100cm	10L	0/m
115 No.	Pru lau O L	Prunus laurocerasus 'Otto Luyken'	Bushy; 7 breaks; C	60-80cm	10L	5/m
106 No.	Pru lau O L	Prunus laurocerasus 'Otto Luyken'	Bushy; 6 brks; C	40-60cm	10L	5/m
74 No.	Rib san K E	Ribes sanguineum 'King Edward VII'	Branched; 5 brks	60-80cm	5-7.5L	5/m
110 No.	Ski jap F	Skimmia japonica 'Fragrans'	Bushy; 3 breaks; C	30-40cm	3L	5/m
112 No.	Spi A	Spiraea 'Arguta'	Branched; 7 brks; C	60-80cm	10L	0.5/Cr

Shrubs

Number	Abbreviation	Species	Specification	Height	Pot Size	Density
37 No.	Auc jap R	Aucuba japonica 'Rozannie'	Bushy; 4 breaks; C	30-40cm	5L	3/m²
18 No.	Bra S	Brachyglottis 'Sunshine'	Branched; 6 breaks; C	40-60cm	4-7.5L	5/m²
37 No.	Bud dav W P	Buddleia davidii 'Ile de Profusion'	Branched;5 breaks; C	60-80cm	5L	3/m²
5 No.	Cho ter 'S'	Choisya ternata 'Sundance'	Bushy; 5 breaks; C	40-60cm	5L	5/m²
10 No.	Cho ter S	Choisya ternata 'Sundance'	Bushy; 5 breaks; C	40-60cm	5L	5/m²
37 No.	Cor alb S	Cornus alba 'Sibirica'	Branched; 4 breaks; C	60-80cm	5L	3/m²
2 No.	Cor alt A	Cornus alternifolia 'Argentea'	Leader with Laterals; 2 brks; C	100-125cm	25L	Counted
3 No.	Cor can	Cornus canadensis	Several shoots; 1 breaks; C	15-20cm	3L	5/m²
70 No.	Cor san M F	Cornus sanguinea 'Midwinter Fire'	Branched; 4 breaks; C	60-80cm	5L	5/m²
76 No.	Cor san M F	Cornus sanguinea 'Midwinter Fire'	Branched; 4 breaks; C	60-80cm	5L	3/m²
70 No.	Cor sto F	Cornus stolonifera 'Flaviramea'	Branched; 4 breaks; C	60-80cm	5L	5/m²
39 No.	Cor sto F	Cornus stolonifera 'Flaviramea'	Branched; 4 breaks; C	60-80cm	5L	3/m²
178 No.	Cor ave	Corylus avellana	1+1 ;BR	60-80cm		3/m²
16 No.	Cor ave	Corylus avellana	1+2; Transplant - seed raised; branched; 3 breaks; B	60-80cm	BR	1/m²
64 No.	Cor ave	Corylus avellana	1+1 Transplant Branched 2 biks; C	40-60cm		3/m²
147 No.	Cra mon	Crataegus monogyna	1+0 ;BR	40-60cm		3/m²
40 No.	Eri cin	Erica cinerea	Bushy; C	3L		5/m²
20 No.	Euo for E G	Euonymus fortunei 'Emerald 'n' Gold'	Bushy; 7 brks; C	20-25cm	3L	5/m²
10 No.	Euo for E G	Euonymus fortunei 'Emerald Gaiety'	Bushy; 9 breaks; C	25-30cm	5-7.5L	5/m²
3 No.	Fat jap	Fatsia japonica	Leader; C	60-80cm	10L	Counted
4 No.	For x int L	Forsythia x intermedia 'Lynwood'	Branched; 5 breaks; C	60-80cm	5-7.5L	Counted
3 No.	Ham int J	Hamamelis intermedia 'Jelena'	Branched; 5 breaks; C	80-100cm	26L	Counted
12 No.	Heb A G	Hebe 'Autumn Glory'	Bushy; 7 breaks; C	30-40cm	5L	5/m²
77 No.	Heb G O	Hebe 'Great Orme'	Bushy; 5 breaks; C	30-40cm	5L	5/m²
10 No.	Heb R E	Hebe 'Red Edge'	Bushy; 7 breaks; C		5-7.5L	5/m²
5 No.	Heb alb 'R E'	Hebe albicans 'Red Edge'	Bushy; 5 breaks; C		5L	5/m²
78 No.	Heb rak	Hebe rakaiensis	Bushy; 5 breaks; C		3L	5/m²
58 No.	Hyp mos	Hypericum mosserianum	Bushy; 5 breaks; C	20-30cm	2L	5/m²
89 No.	Ile aqu	Ilex aquifolium	Leader with laterals	60-80cm	3L	3/m²
42 No.	Ile aqu	Ilex aquifolium	Leader With Laterals; C	40-60cm	2L	3/m²
106 No.	Lav ang H	Lavandula angustifolia 'Hidcote'	Bushy; 7 breaks; C	20-30cm	5L	5/m²
119 No.	Lig vul	Ligustrum vulgare	BR	60-80cm		3/m²
58 No.	Mah aqu A	Mahonia aquifolium 'Apollo'	Branched; C	20-30cm	3L	5/m²
75 No.	Osm bur	Osmanthus burkwoodii	Bushy; 5 breaks; C	40-60cm	5L	5/m²
39 No.	Osm bur	Osmanthus burkwoodii	Bushy; 5 breaks; C	40-60cm	5L	3/m²
24 No.	Pac ter G C	Pachysandra terminalis 'Green Carpet'	Several shoots; 9 breaks; C		3L	5/m²
5 No.	Pho 'S'	Phormium 'Sundowner'	7 Leaves; C	30-40cm	3L	5/m²
6 No.	Pho S	Phormium 'Sundowner'	Triple crown; C	40-60cm	10L	Counted
37 No.	Pho fra R R	Photinia fraseri 'Red Robin'	Branched; 6 breaks; C	40-60cm	5L	3/m²
20 No.	Pit ten T	Pittosporum tenuifolium 'Tom Thumb'	Bushy; 3 brks; C	15-20cm	3L	5/m²
58 No.	Pot fru	Potentilla fruticosa	Bushy; 3 breaks; C	20-30cm	2L	5/m²
58 No.	Pot fru A	Potentilla fruticosa 'Abbotswood'	Bushy; 3 breaks; C	20-30cm	2L	5/m²
20 No.	Pru lau O L	Prunus laurocerasus 'Otto Luyken'	Bushy; 3 brks; C	30-40cm	3L	5/m²
125 No.	Pru spi	Prunus spinosa	1+1 Transplant Branched 2 biks	40-60cm		3/m²
42 No.	Ros can	Rosa canina	1+1 Transplant Branched; 3 biks	60-80cm		3/m²
7 No.	Ros off	Rosmarinus officinalis	Bushy; 5 breaks; C	40-60cm	5L	5/m²
36 No.	Ros off	Rosmarinus officinalis	Bushy; 5 breaks; C	40-60cm	5L	5/m²
3 No.	Sal int H	Salix integra 'Hakuro-nishiki'	Half Standard; Bushy Head; C; Clear Stem 120cm	150-175cm	15L	Counted
60 No.	Sam nig	Sambucus nigra	1+1; Transplant - seed raised; branched; 3 breaks	60-80cm		3/m²
5 No.	San cha	Santolina chamaecyparissus	Bushy; 6 breaks; C	30-40cm	5L	5/m²
7 No.	Sar oon	Sarcococca confusa	Bushy; 6 breaks; C	30-40cm	5L	5/m²
11 No.	Sar hoo dig	Sarcococca hookeriana digyna	Bushy; 6 breaks; C	30-40cm	5L	5/m²
11 No.	Ski jap R	Skimmia japonica 'Rubella'	Bushy; 4 breaks; C	30-40cm	5L	5/m²
39 No.	Ski con K G	Skimmia x confusa 'Kew Green'	Bushy; 4 breaks; C	30-40cm	5L	5/m²
70 No.	Sym che H	Symphoricarpos chenaultii 'Hancock'	Branched; 5 breaks; C	40-60cm	5L	5/m²
39 No.	Sym che H	Symphoricarpos chenaultii 'Hancock'	Branched; 5 breaks; C	40-60cm	5L	3/m²
2 No.	Syr vul M L	Syringa vulgaris 'Mme Lemoine'	Branched; 2/3 brks; C	50-80cm	10L	Counted
70 No.	Vib bur	Viburnum burkwoodii	Bushy; 4 breaks; C	40-60cm	5L	5/m²
39 No.	Vib bur	Viburnum burkwoodii	Bushy; 4 breaks; C	40-60cm	5L	3/m²
84 No.	Vib lan	Viburnum lantana	Branched; 4 breaks; C	30-40cm	3L	3/m²
16 No.	Vib opu	Viburnum opulus	1+2; Transplant - seed raised; branched; 3 breaks; B	60-80cm	BR	1/m²
41 No.	Vib tin E P	Viburnum tinus 'Eve Price'	Bushy; 5 breaks; C	30-40cm	5L	5/m²
4 No.	Vib bod D	Viburnum x bodnantense 'Dawn'	Branched; 6 brks; C	125-150cm	25L	Counted
6 No.	Vin min G J	Vinca minor 'Gertrude Jekyll'	Several shoots; 3 breaks; C		3L	5/m²

Herbaceous

Number	Abbreviation	Species	Specification	Height	Pot Size	Density
7 No.	Ach mol	Achnatrella molla	Full pot		3L	5/m²
5 No.	Ane hup 'S C'	Anemone hupehensis 'September Charm'	Full pot		5L	5/m²
25 No.	Ast are B B	Aster x arendsi 'Bressingham Beauty'	C		5L	5/m²
8 No.	Ber cor P	Bergenia cordifolia 'Purpurea'	Full pot		3L	5/m²
8 No.	Ber sch	Bergenia schmidtii	Full pot; C		3L	5/m²
43 No.	Car buc	Carex buchananii	Full pot; C		5L	5/m²
5 No.	Ceo 'E'	Ceanothus 'Emerald'o'	Full pot		5L	5/m²
10 No.	Des ces	Deschampsia cespitosa	Full pot		5L	5/m²
25 No.	Ech pur M	Echinacea purpurea 'Magnus'	C		5L	5/m²
36 No.	Ech pur 'M'	Echinacea purpurea 'Magnus'	Full pot		5L	5/m²
33 No.	Eup amy P	Euphorbia amygdaloides 'Purpurea'	Full pot		5L	5/m²
10 No.	Eup amy R	Euphorbia amygdaloides robbiae	Full pot		5L	5/m²
36 No.	Eup cha wul	Euphorbia characias wulfenii	Full pot		5L	5/m²
11 No.	Ger mac	Geranium 'Ivan Chaterjee'	Full pot		5L	5/m²
19 No.	Heu mic 'P P'	Heuchera micrantha 'Palace Purple'	Full pot		5L	5/m²
5 No.	Lir mus	Liriope muscari	Full pot		5L	5/m²
10 No.	Luz niv	Luzula nivea	Full pot		5L	5/m²
10 No.	Luz syl M	Luzula sylvatica 'Marginata'	Full pot		5L	5/m²
10 No.	Mil eff A	Milium effusum 'Aureum'	Full pot		5L	5/m²
7 No.	Per aff S	Persicaria affinis 'Superba'	Full pot		5L	5/m²
39 No.	Per bis S	Persicaria bistorta 'Superba'	Full pot		5L	5/m²
11 No.	Sal off	Salvia officinalis	Full pot		5Ltr	5/m²
58 No.	Sta byz	Stachys byzantina	Full pot; C		5L	5/m²
18 No.	Tia cor	Tiarella cordifolia	Full pot		5L	5/m²

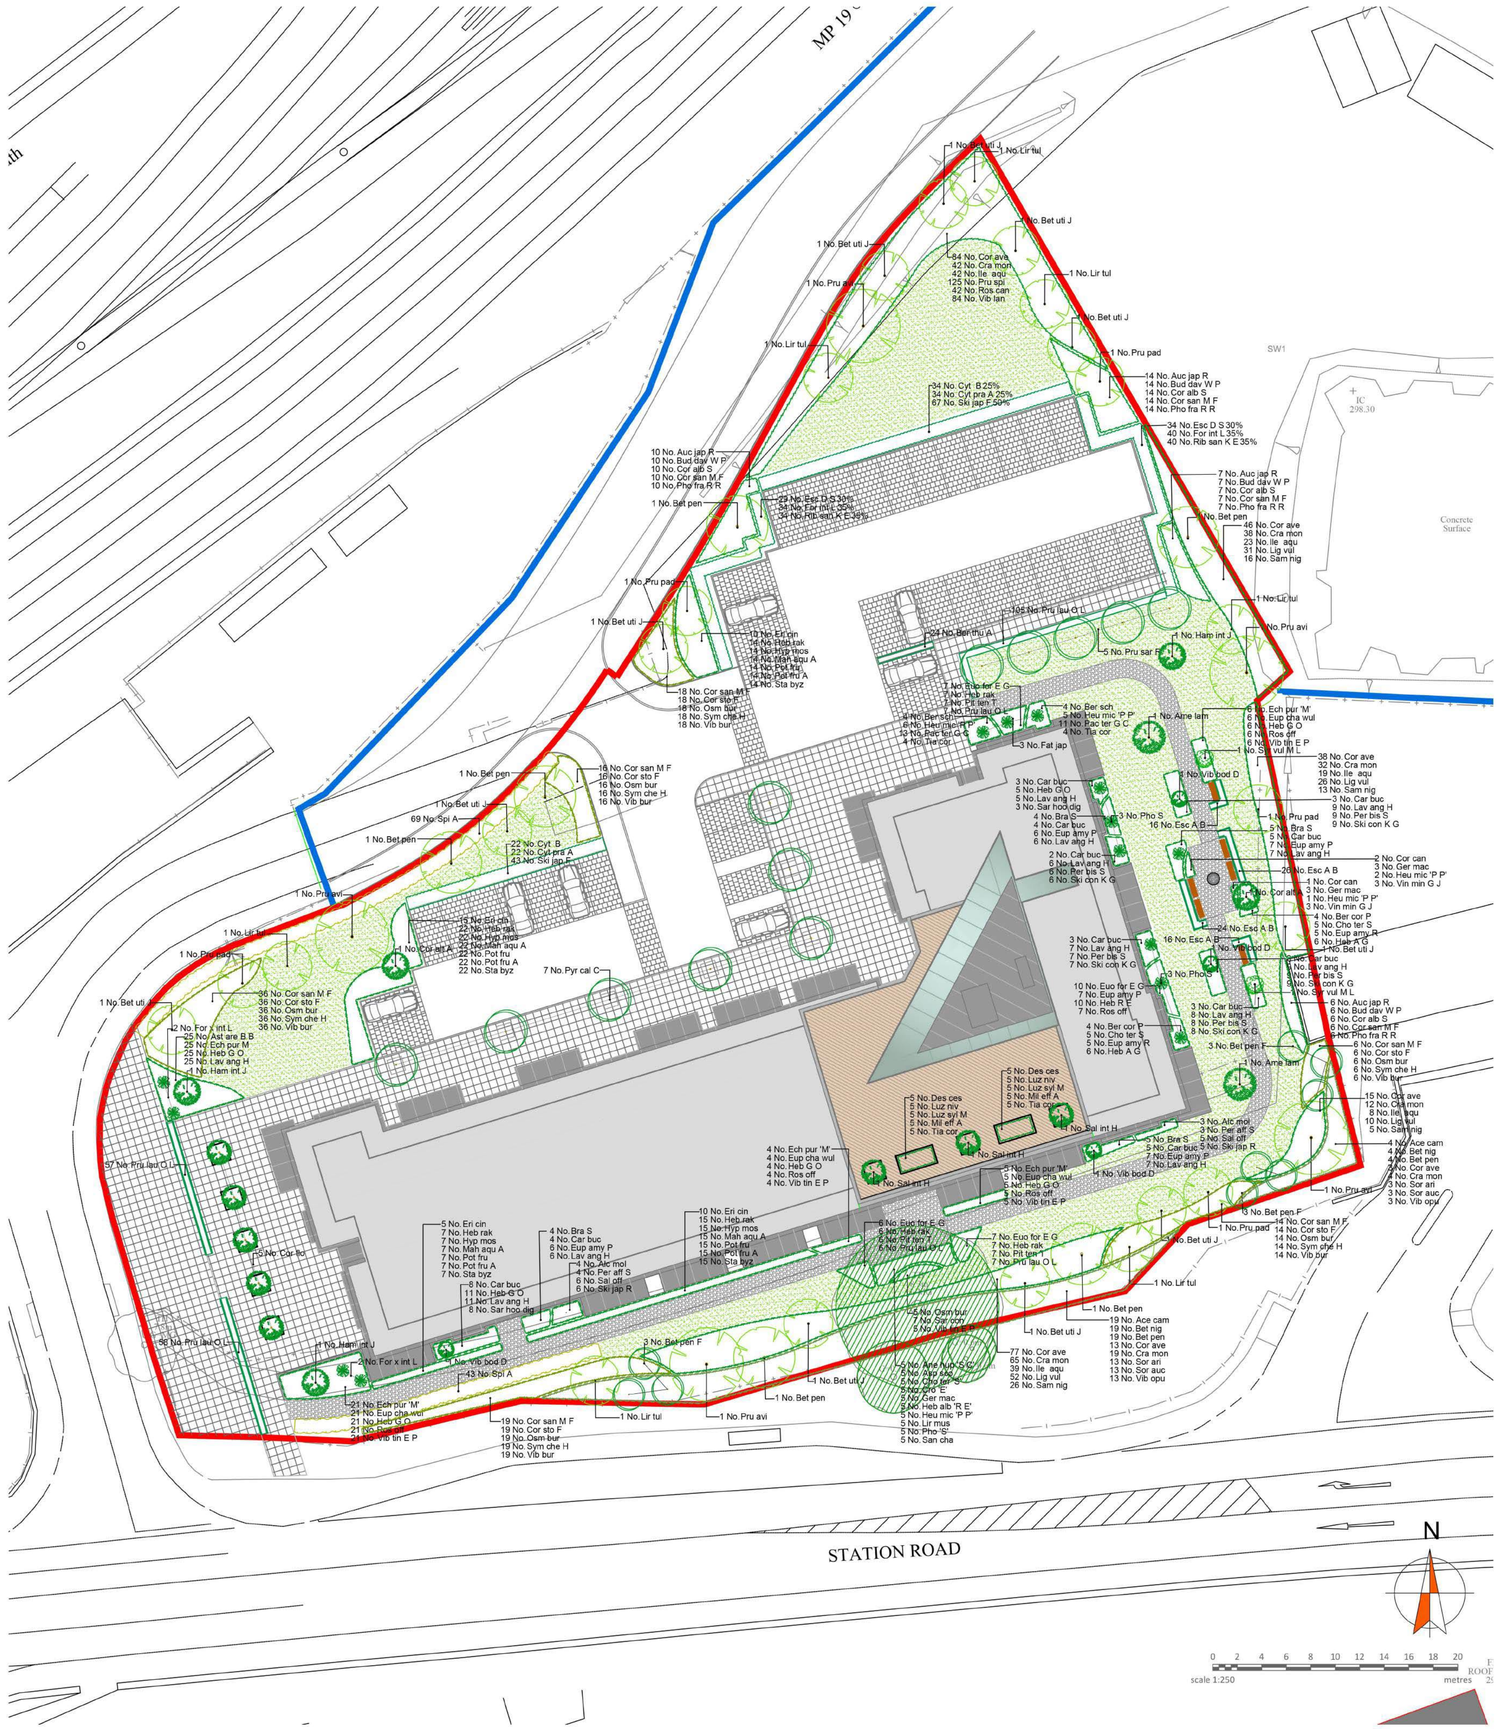

REVISIONS

Rev.		Date	By
-	-	-	-

KEY

- Proposed tree (refer to schedule for species & specification)
- Specified shrub planting (refer to schedule for species & specification)
- Selected feature shrubs (refer to schedule for species & specification)
- Clipped hedgerow (refer to schedule for species & specification)
- Climbers
- Mown amenity grass Emorograde EG22 – wear tolerant turfgrass mixture or similar
- Bench
- Approximate extent of existing trees

For hard surface details refer to architects drawings.

Refer to arboricultural consultant drawings for existing tree information.

ALL DIMENSIONS TO BE CHECKED ON SITE
WORK TO FIGURED DIMENSIONS ONLY
REPORT DISCREPANCIES TO THE
ARCHITECT AT ONCE BEFORE PROCEEDING

ARCHITECTS.
URBAN DESIGNERS.
PLANNERS.
PROJECT MANAGERS.
LANDSCAPE ARCHITECTS.
WE ARE IDP.

IDP GROUP 27 SPON STREET COVENTRY CV1 3BA
T: +44 (0)24 7682 7600 E:info@idpgroup.com
www.weareidp.com

Client

McCarthy & Stone
The UK's leading retirement housebuilder

© McCarthy & Stone Retirement Lifestyles Limited
All rights reserved. The reproduction of all or any part of this drawing/document and/or construction of any building or part of a building or structure to which this drawing/document relates without the written permission of the copyright owner is prohibited.

Project Title
Extra Care Development
Station Road
Buxton

Drawing Title
Landscape Planning Layout

Scale 1:250 @A1	Date February 2018
Drawn GC	Checked KC
Drawing No. NW-2463-01-03-LA-002	Rev.

CAD plot date: