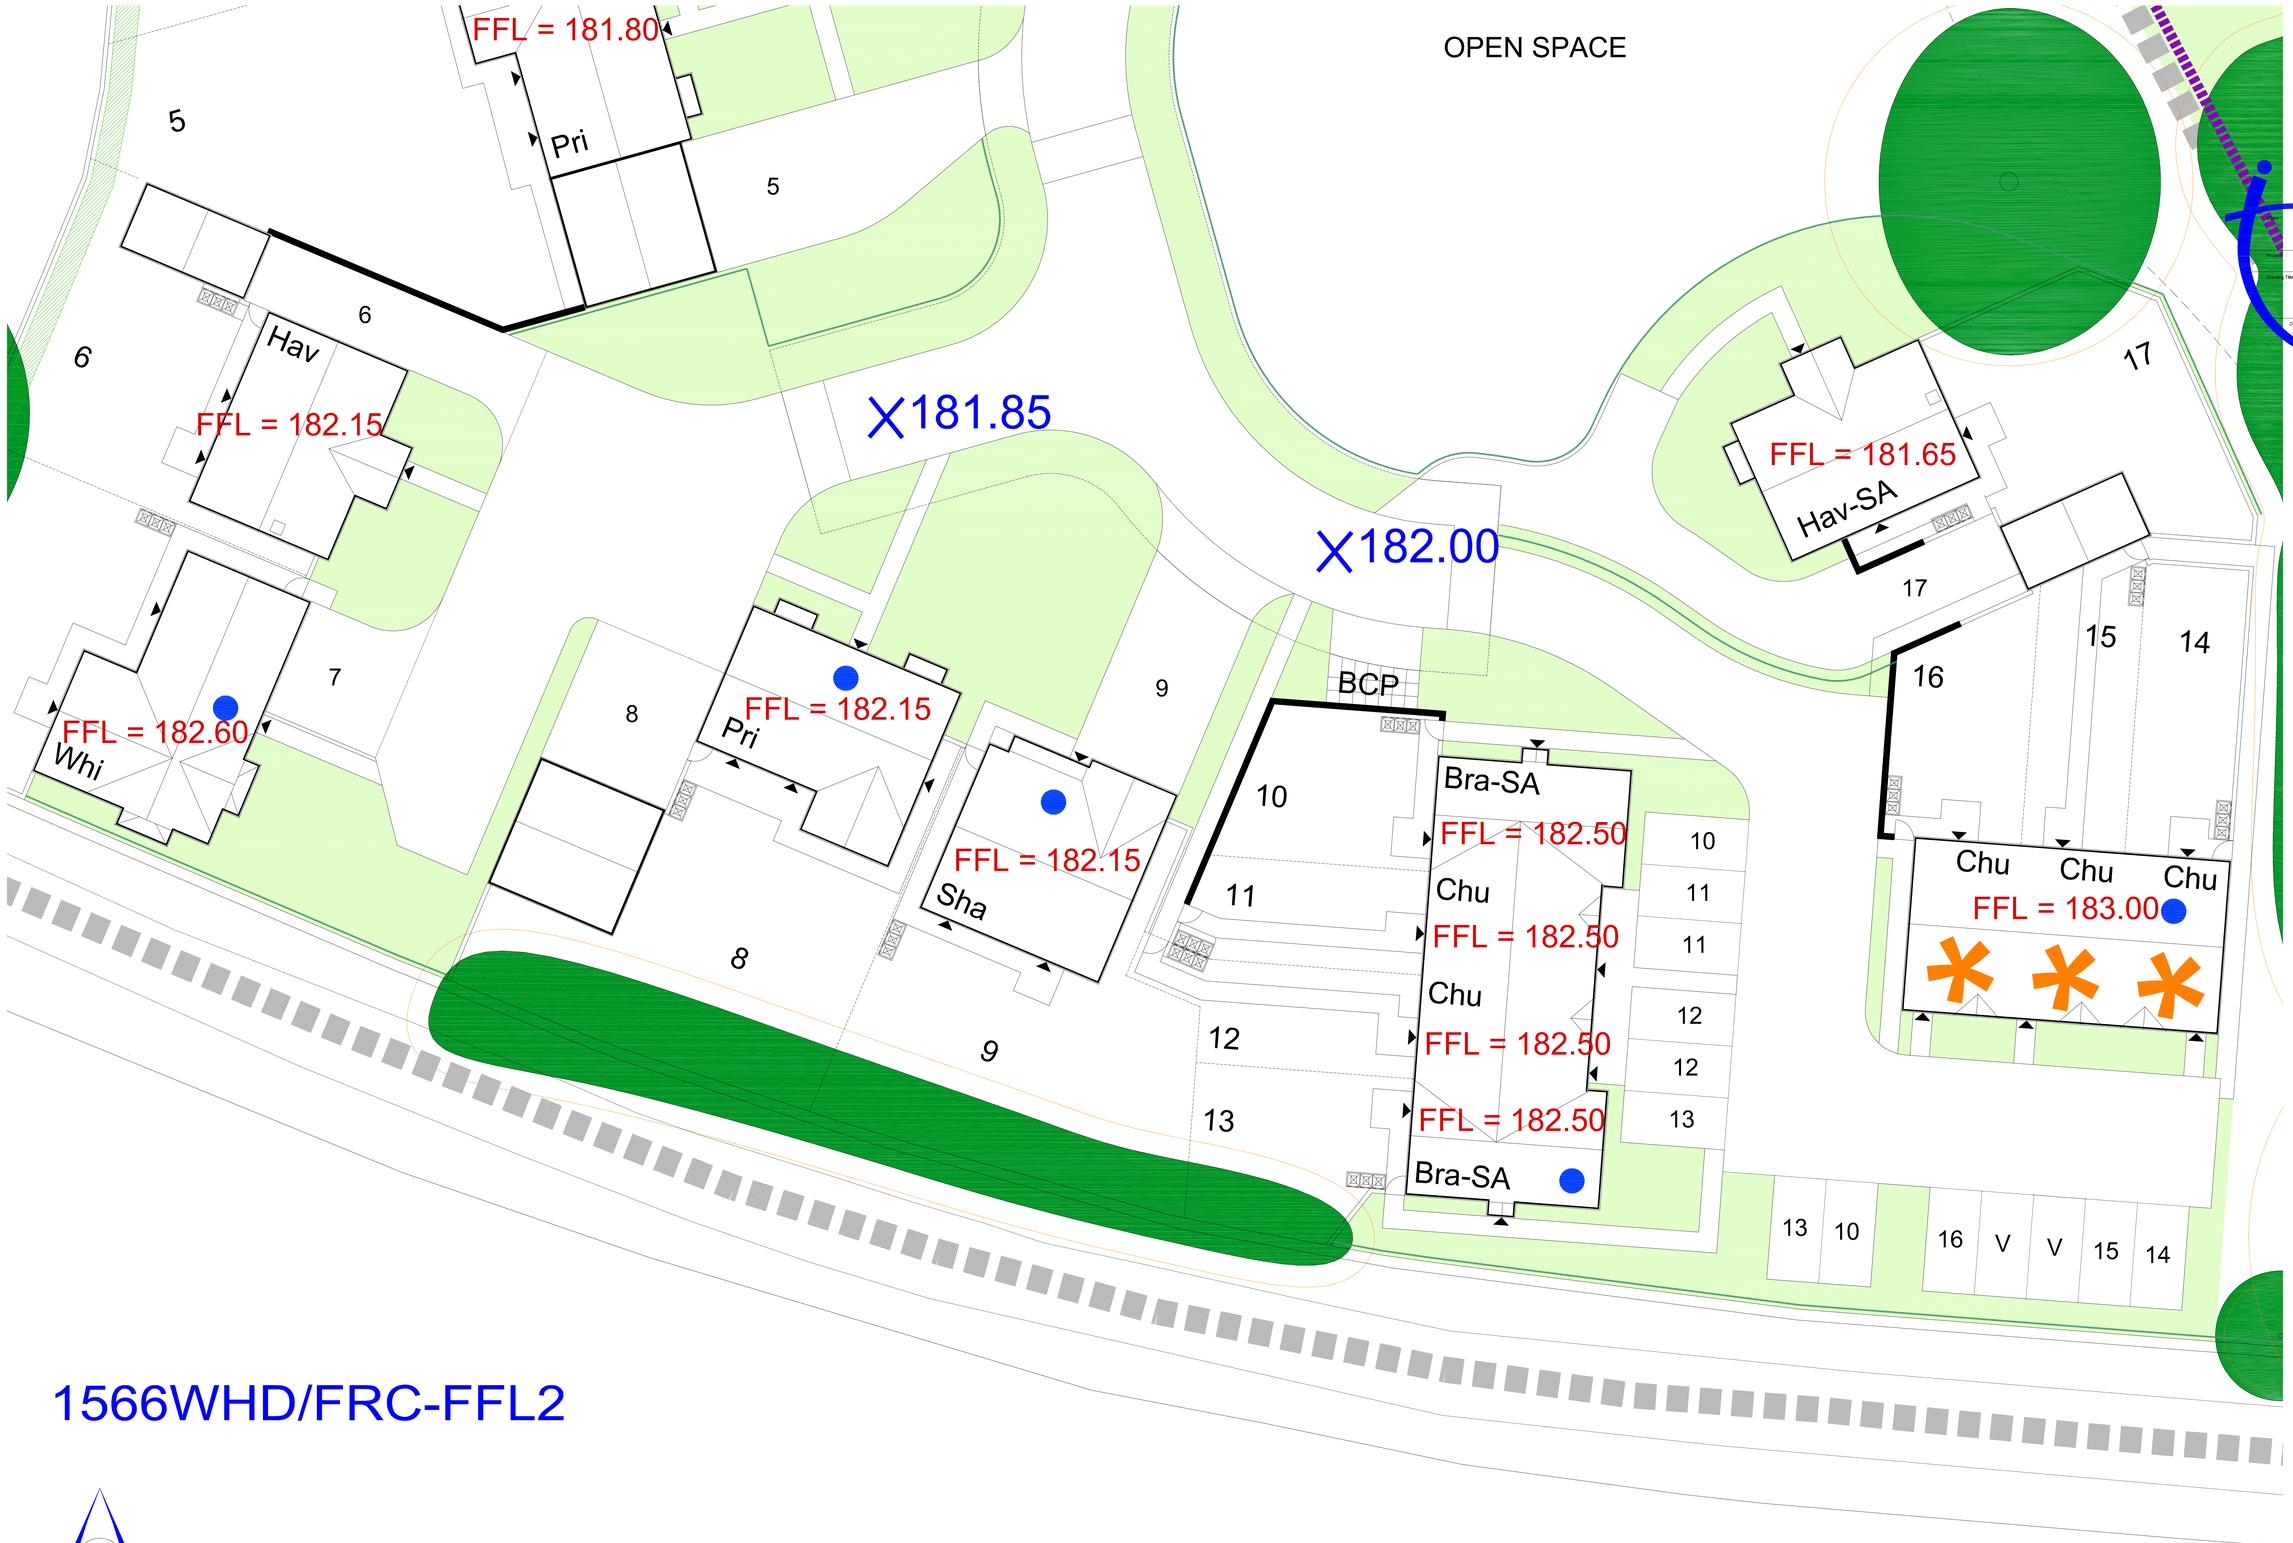

1566WHD/FRC-FFL2

NORTH

FORGE ROAD, CHINLEY - INDICATIVE SITE LEVELS AND FINISHED FLOOR LEVELS PLAN

DGL ASSOCIATES

DGL Associates Limited

Barn Meadow House
Southfield Fold Farm
Southfield
Burnley
Lancashire
BB10 3RH

Tel : 01282 601157
Mbl : 07976 782876

WAINHOMES

FORGE ROAD, CHINLEY

PHASE 3
INDICATIVE SITE LEVELS
AND FINISHED FLOOR LEVELS

Drawn: DGL
Scale: 1:100 @ A0
Drawn: April 2018

E-mail : darren.dgla@gmail.com

1566WHD/FRC-FFL2

A0