# 53-55 SPRING GARDENS, BUXTON

## GROUND FLOOR AS PROPOSED 1:50

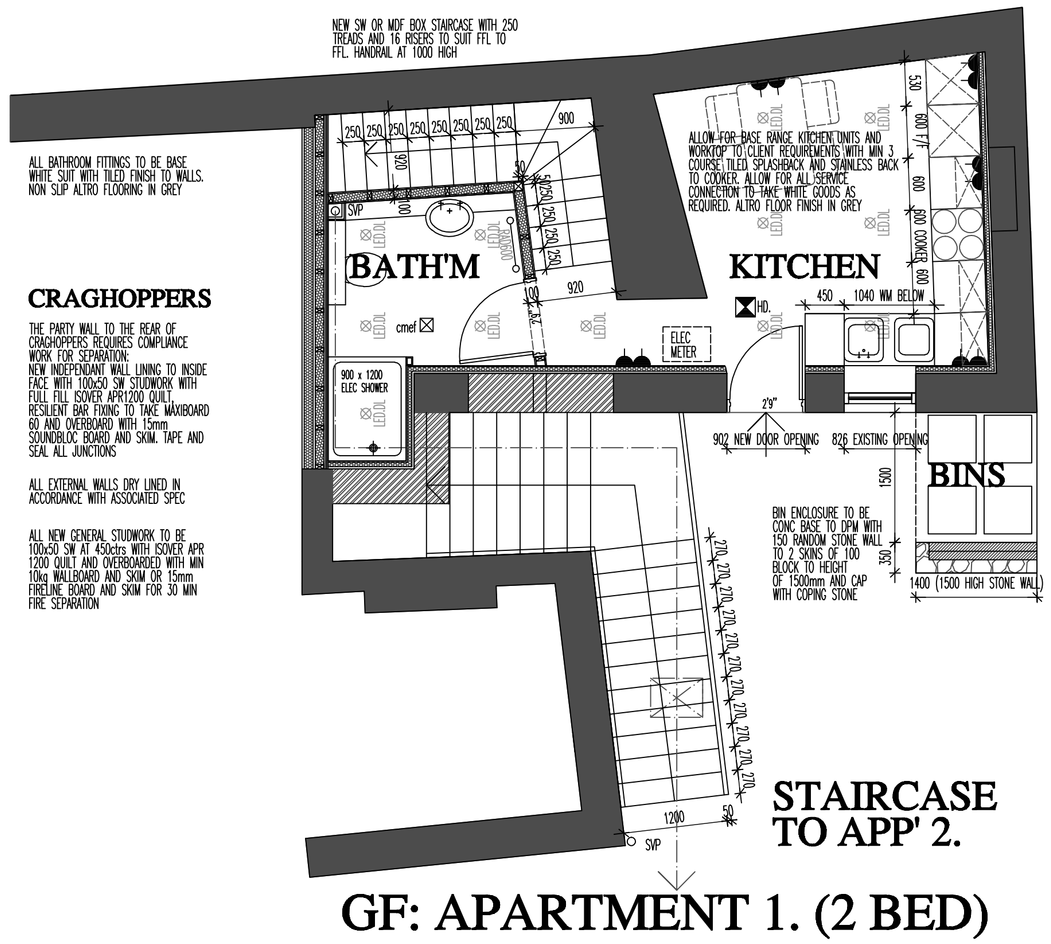


GF: APARTMENT 1. (2 BED)

## FIRST FLOOR AS PROPOSED 1:50

0M 1M 2M 3M

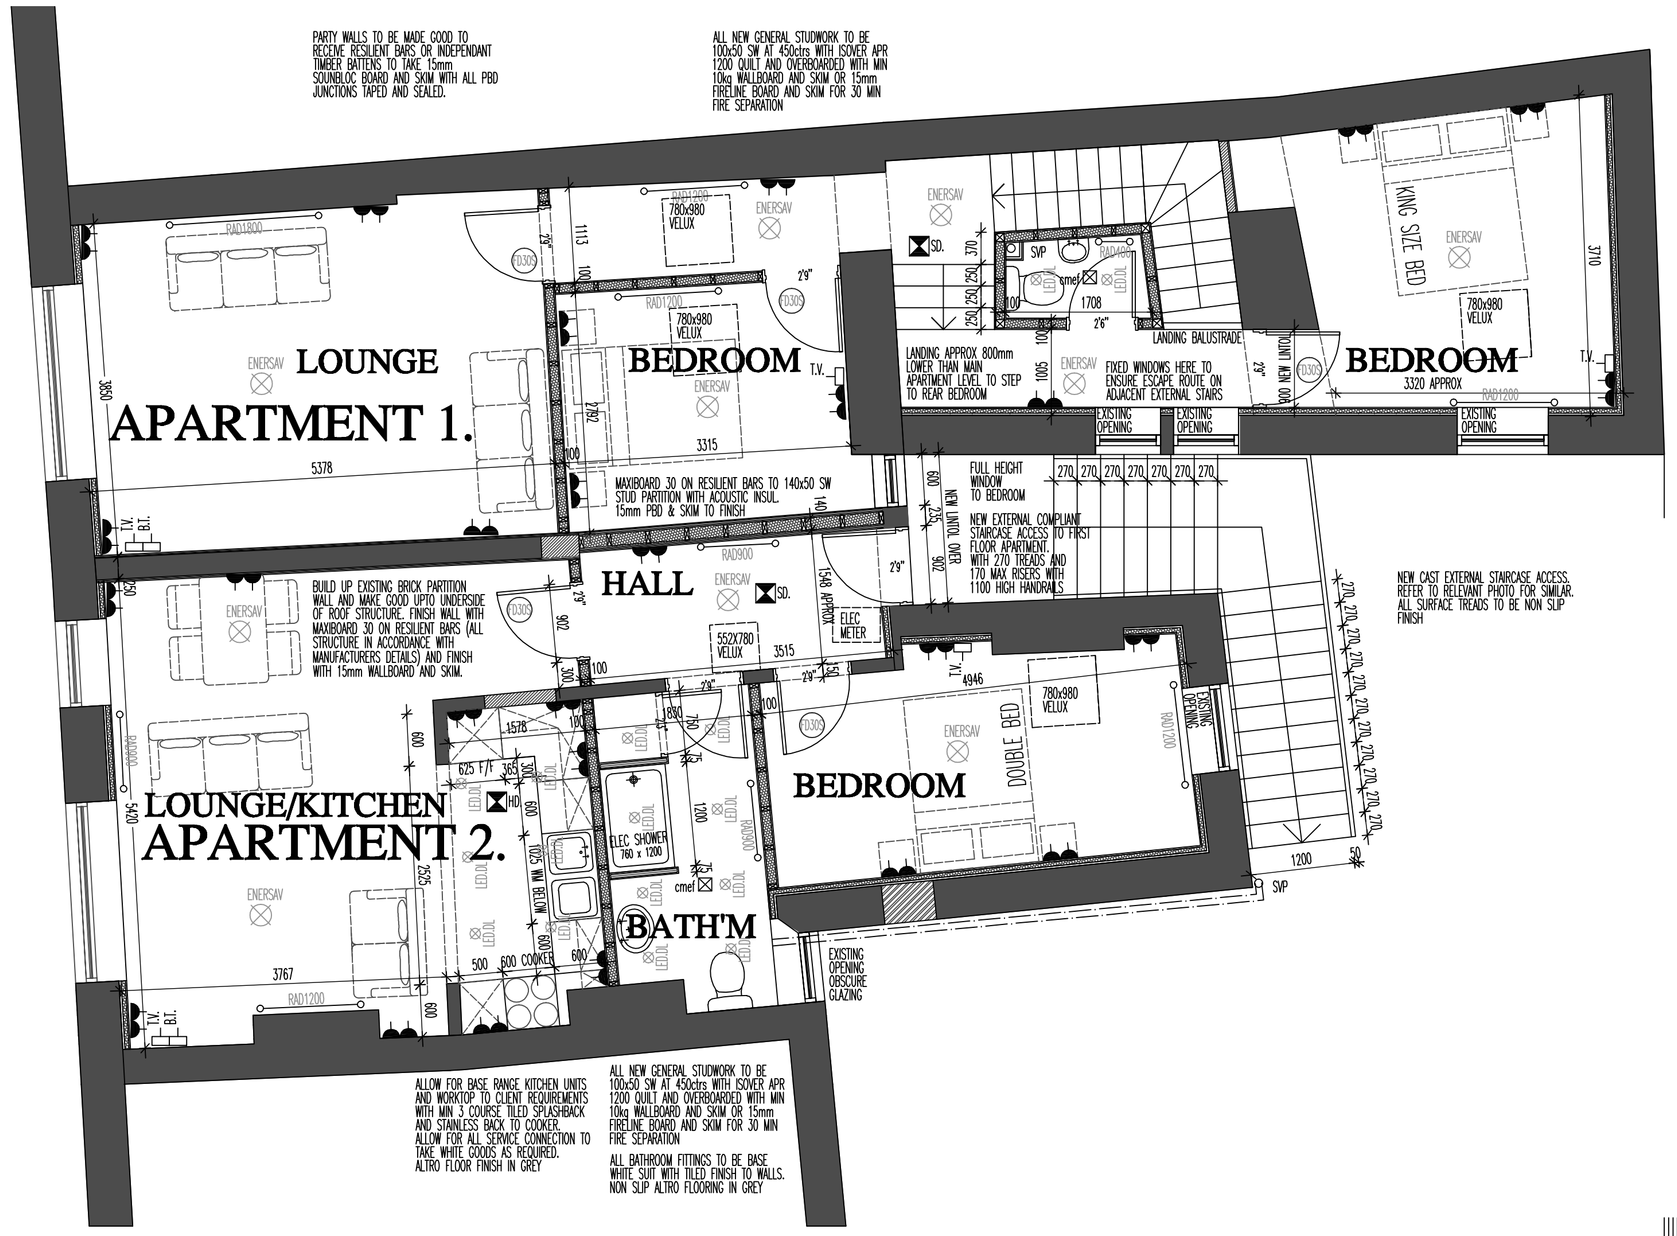


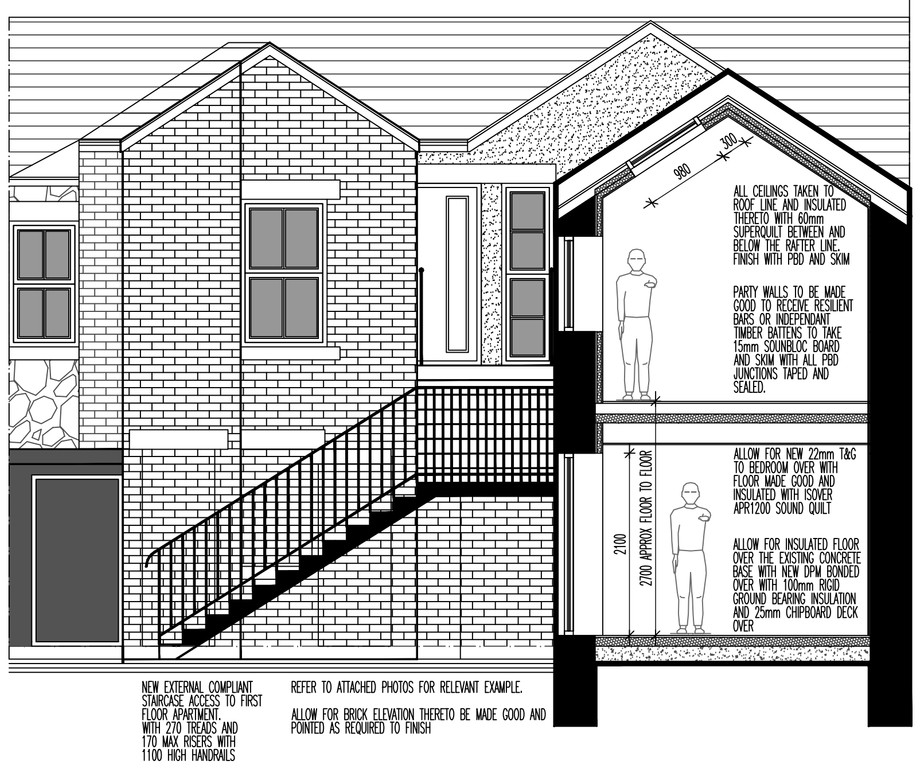


## REAR ELEVATION AS PROPOSED 1:50

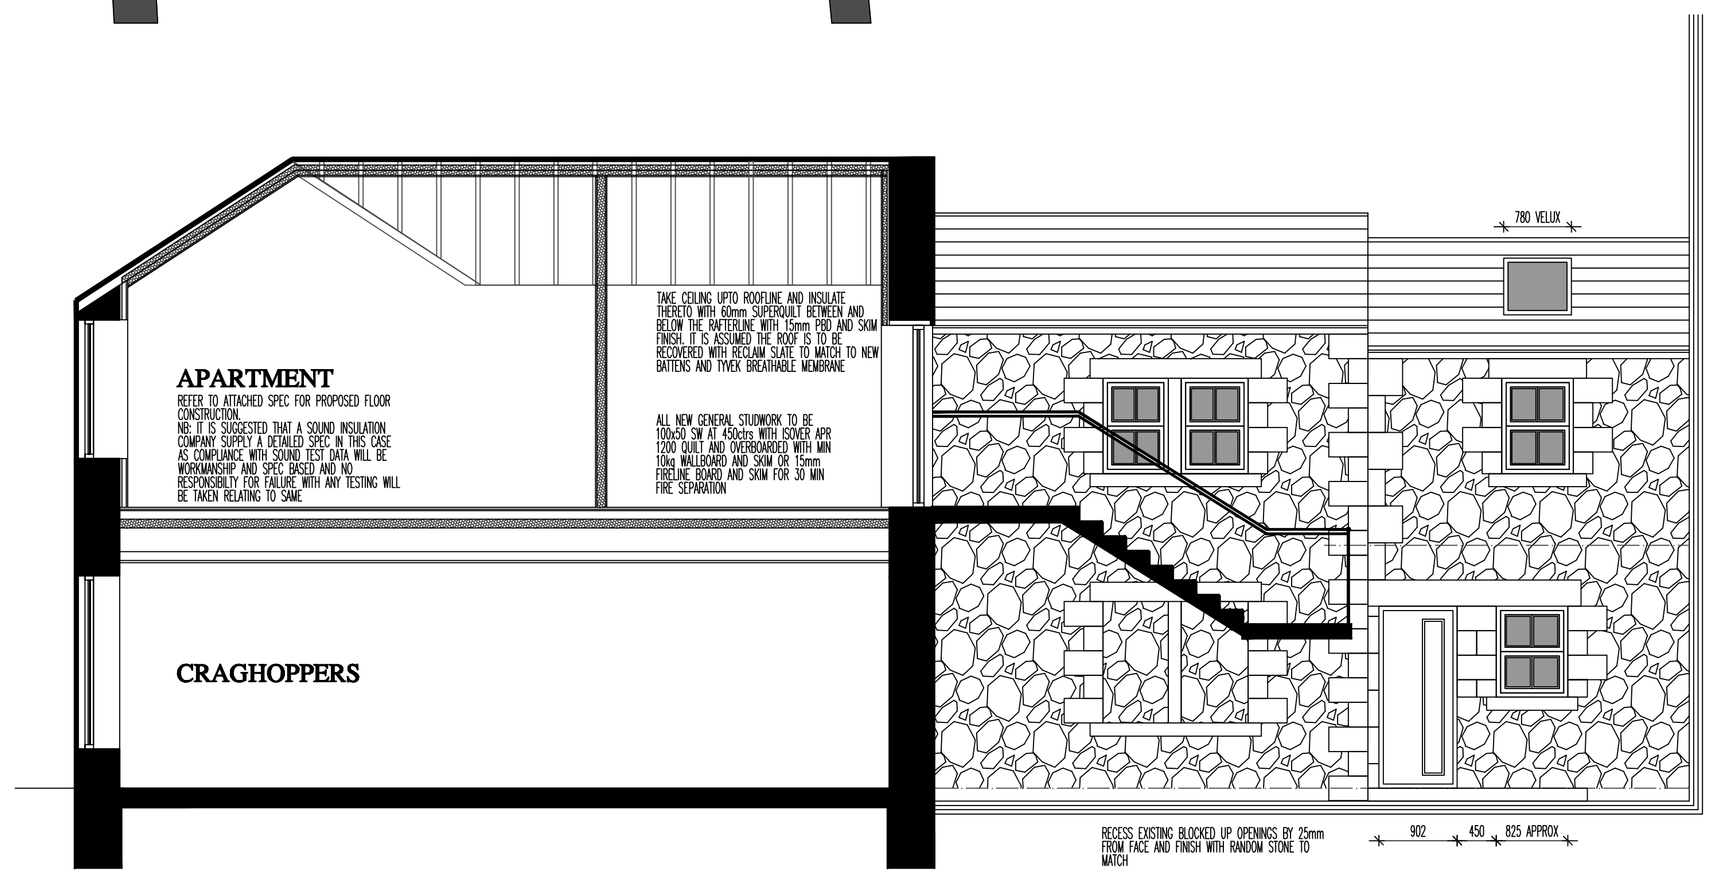


## SECTIONAL ELEVATION AS PROPOSED 1:50

REVISIONS:

53-55 SPRING GARDENS
SPRING GARDENS
BUXTON

| | | |
|---|---|---|
| SCALE: 1:50 | | |
| DATE: NOV'17 | DRAWN: AJS | CHECKED: AJS |

©THIS DRAWING AND THE BUILDING WORKS DEPICTED ARE THE COPYRIGHT OF AJS ARCHITECTURE AND MAY NOT BE REPRODUCED OR AMENDED EXCEPT BY WRITTEN PERMISSION. NO LIABILITY WILL BE ACCEPTED FOR AMENDMENTS MADE BY OTHER PERSONS.

USE FIGURED DIMENSIONS ONLY, IF IN DOUBT ASK.

A.J.S ARCHITECTURE
32 carr road.
buxton.
derbyshire.
sk17 6wf.
h: 01298 26062
m: 07794 400237

DRAWING No: PROPOSED 01A

B REGS COMPLIANT