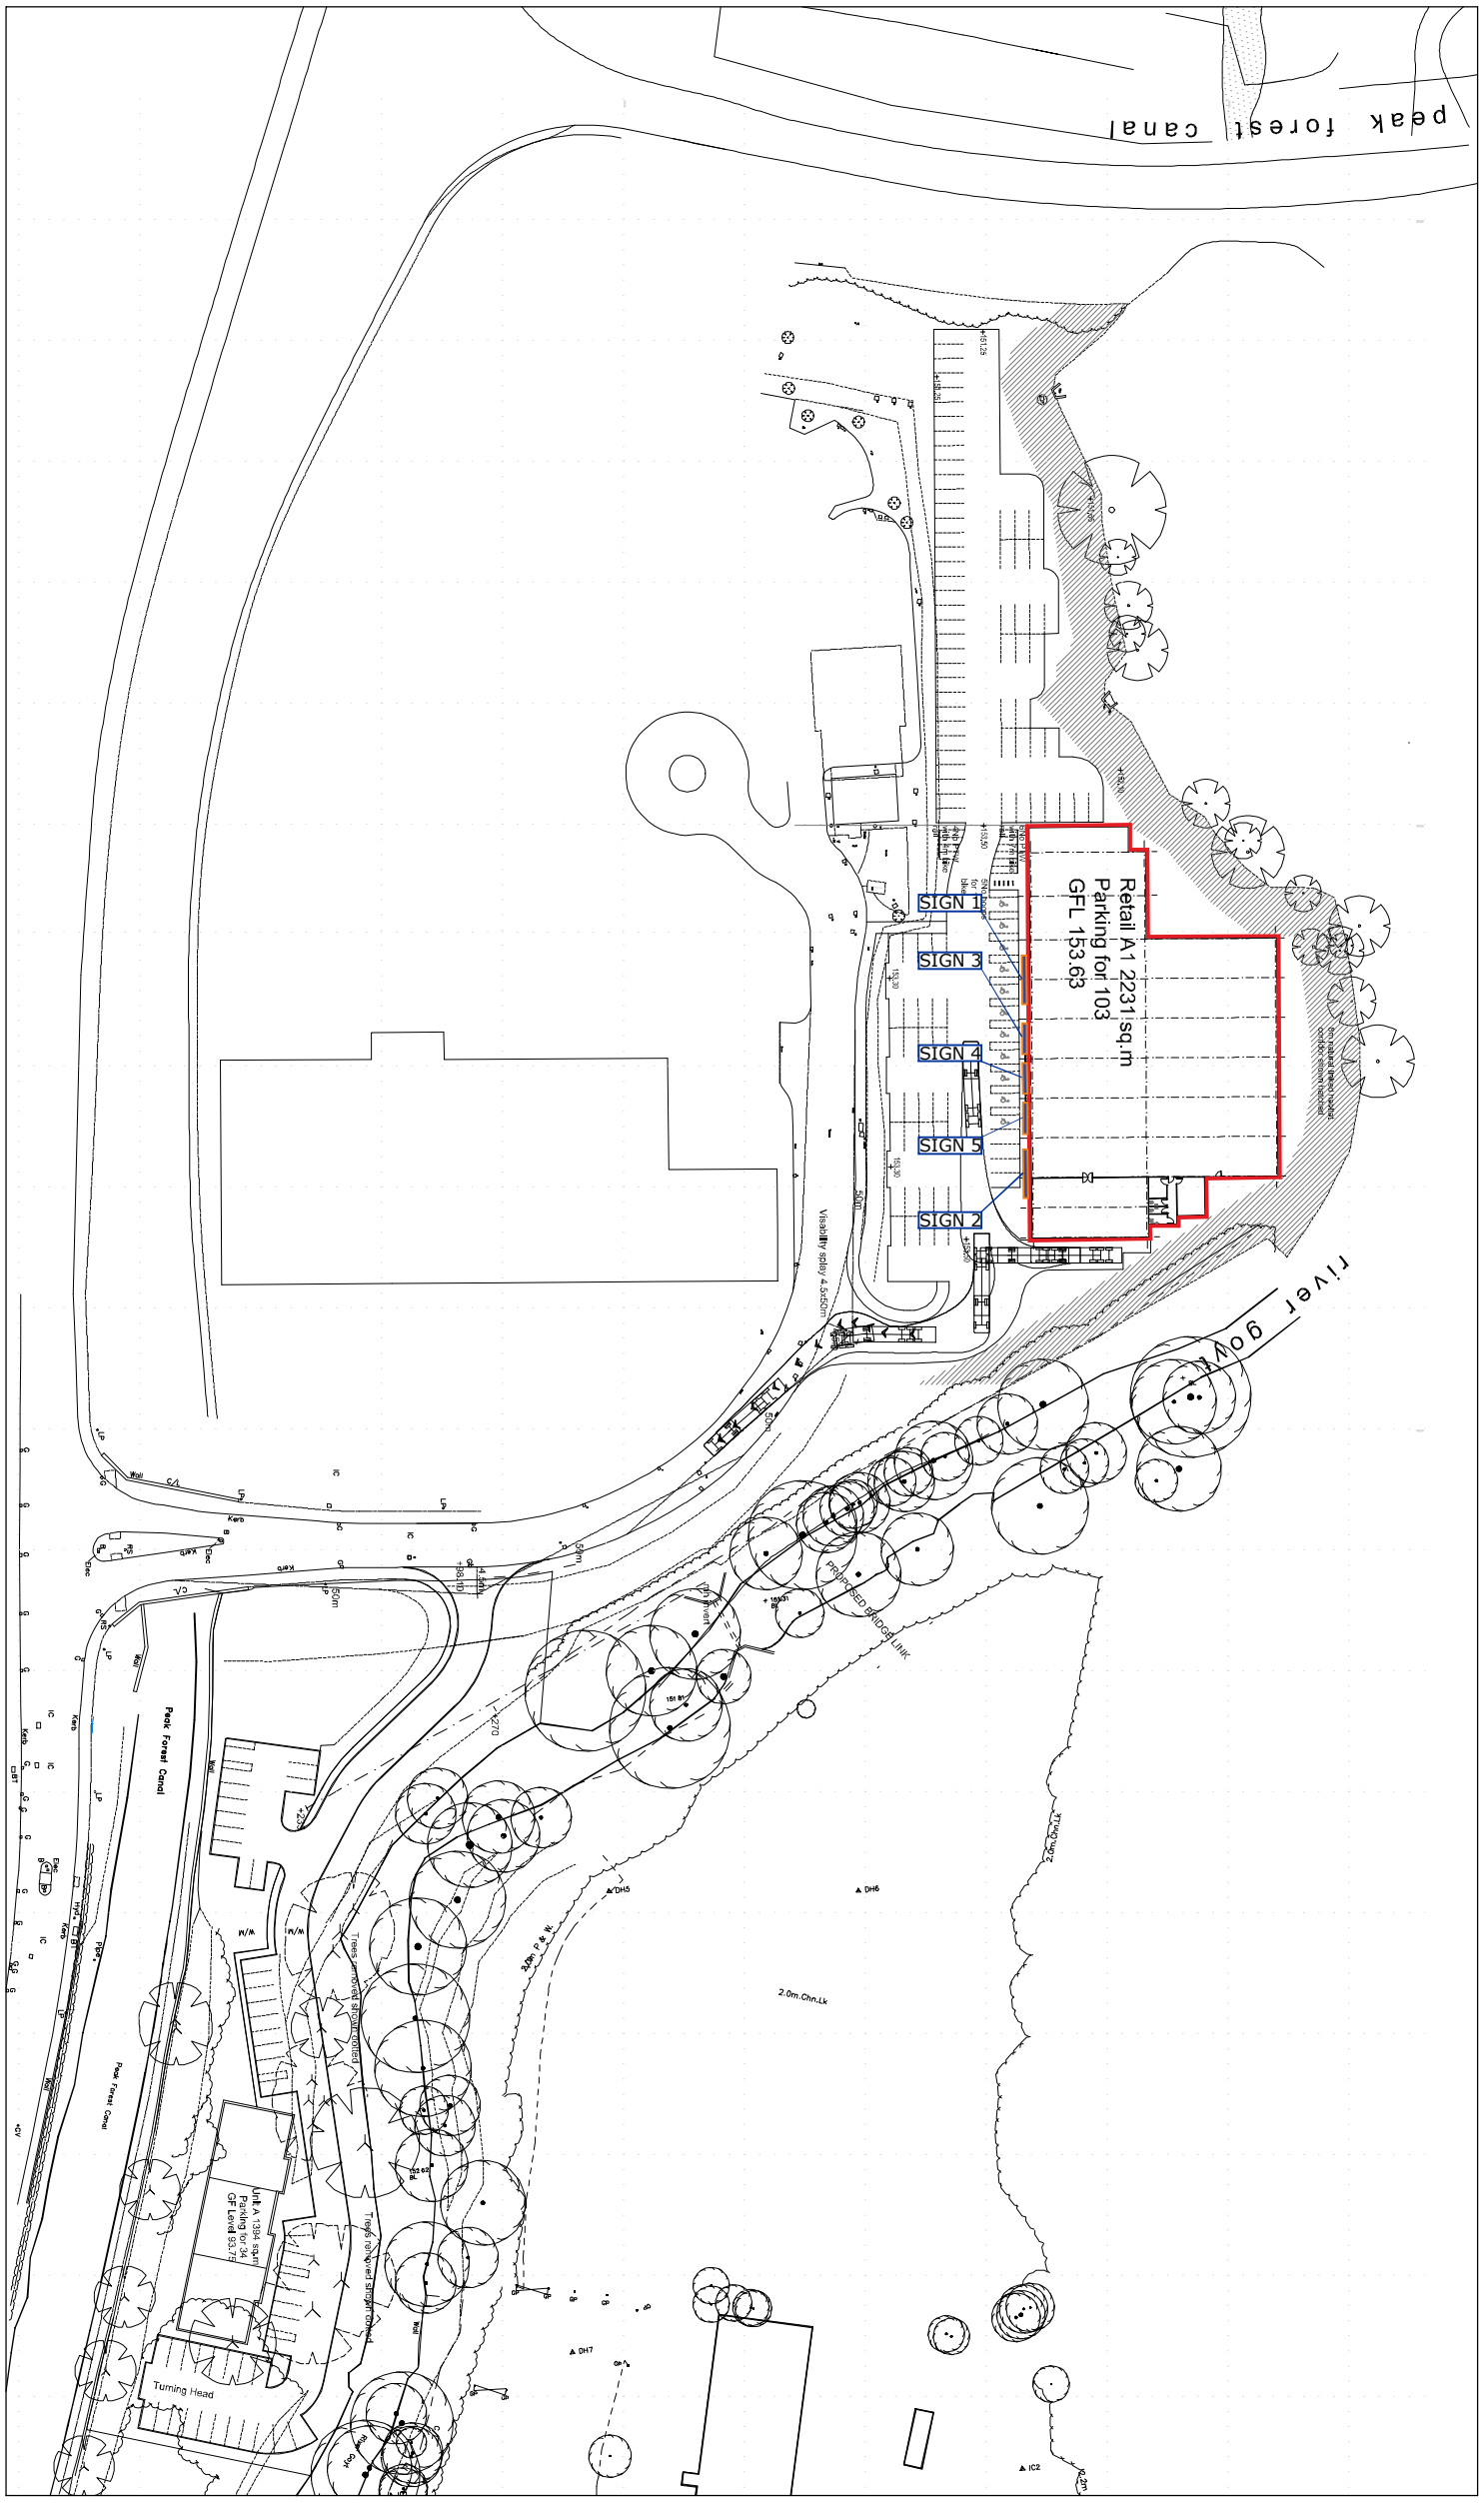


1:1250

N

W DV E

S

= SIGNAGE LOCATIONS

= UNIT LOCATIONS

PROJECT:

# SIGNAGE LOCATION PLAN
# B&M
# BUXTON ROAD WHALEY BRIDGE

SCALE:

1:1250 @ A3

Sapphire Creative Signmaking

Sapphire House, Bontoft Avenue, Hull, HU5 4HF
Tel: +44 (0)1482 474 888 - Fax: +44 (0)1482 474 889