
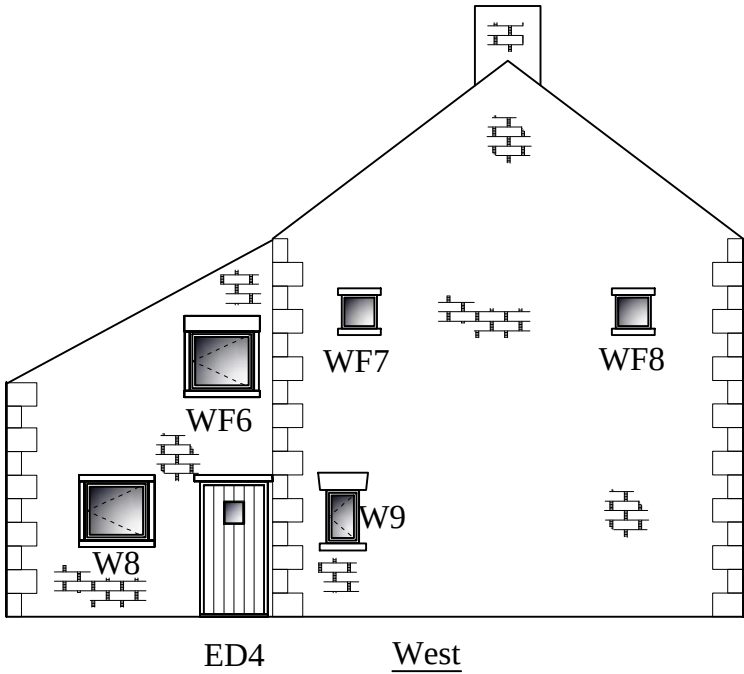
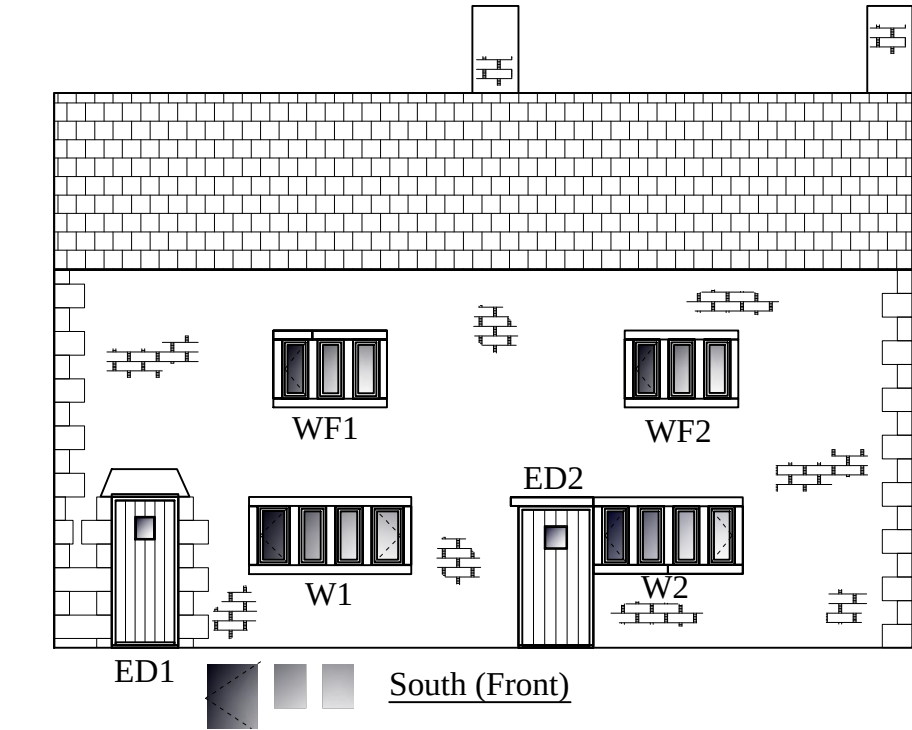
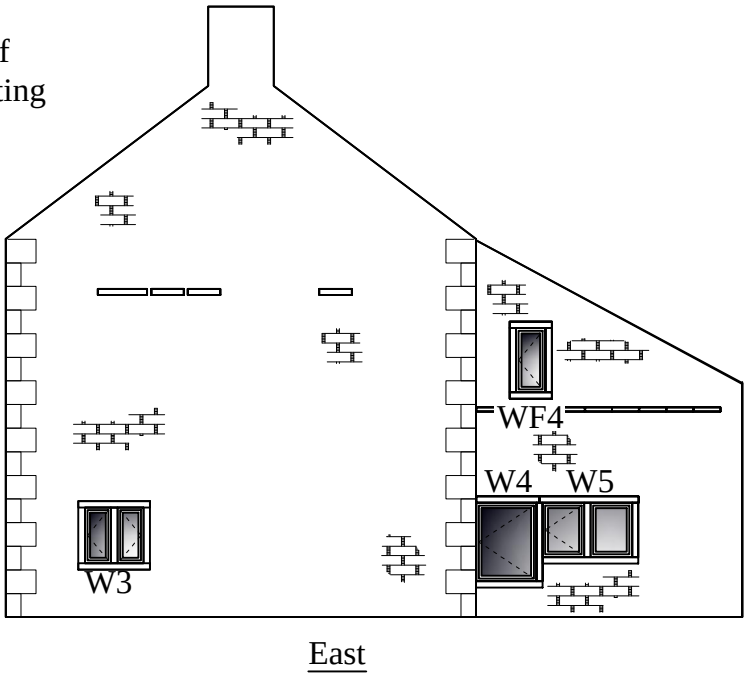


Extent of Re-building in accordance with Fairclough '181114 Structural Report'

Roof: Stone Slates
Walls: Stone
Joinery:

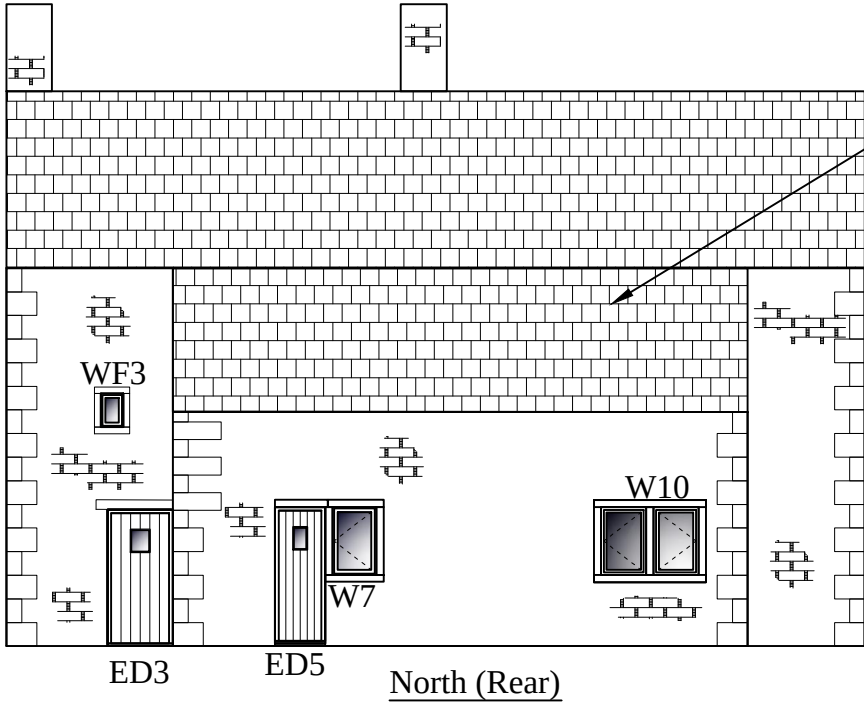

This drawing is the Copyright of SJ Design Limited.
All dimensions must be checked on site.
All materials and workmanship are to be in accordance with prevailing British Standards, Codes of Practice, Building Regulations, manufacturers and fabrication recommendations and all to the complete satisfaction of SJ Design Limited.

	
DESIGN LTD	
Building Design & Surveying Consultants The Old Co-Op Building, Church Street, Hayfield, High Peak SK22 2JE Tel: 01663 742903 Fax: 01663 751247 Mobile: 07984 007 087 Email: info@sjdesign.net www.sjdesign.net	
Client Graham Wood	
Job Title Proposed change of use at Low Leighton Garage Low Leighton Road New Mills High Peak SK22 4GJ	
Drawing Title 3 and 5 Laneside Elevations as Proposed	
Scale 1:100@A3	
Date February 2020	Drawn by SJ
Drawing No. 301	Rev.