



Notes - External Doors:
1) 3:6:4 double glazed units
2) Hardwood timber frames (colour off white)
3) Glass secured with glazing compound

55 min
door thickness

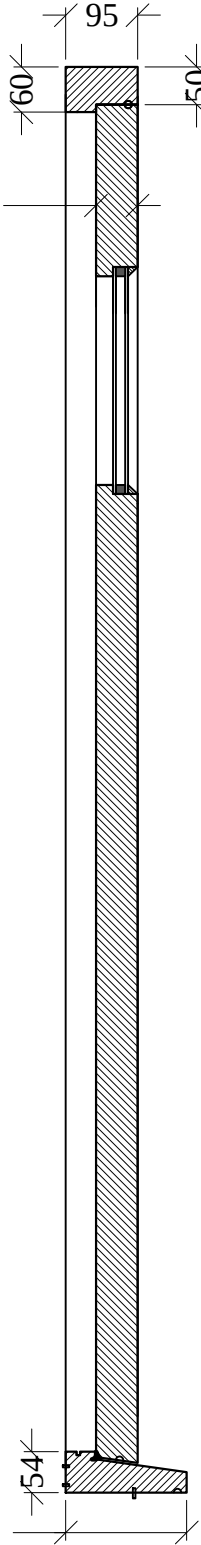

160

Dimension varies - refer to
elevation drawings

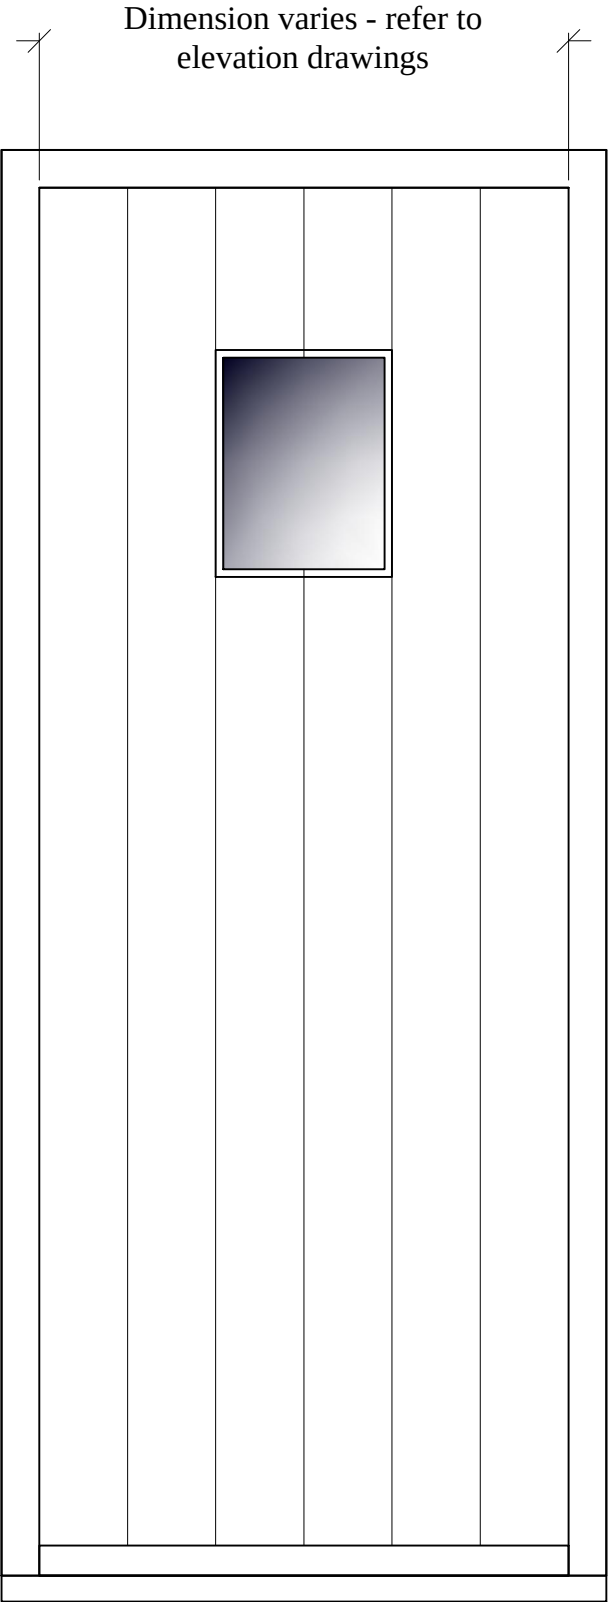

This drawing is the Copyright of SJ Design Limited.
All dimensions must be checked on site.
All materials and workmanship are to be in accordance with prevailing British
Standards, Codes of Practice, Building Regulations, manufacturers and fabrication
recommendations and all to the complete satisfaction of SJ Design Limited.



Building Design & Surveying Consultants
The Old Co-Op Building, Church Street,
Hayfield, High Peak SK22 2JE
Tel: 01663 742903 Fax: 01663 751247
Mobile: 07984 007 087 Email: info@sjdesign.net
www.sjdesign.net

Client
Graham Wood
Job Title
Proposed change of use at
Low Leighton Garage
Low Leighton Road
New Mills
High Peak
SK22 4GJ

Drawing Title
**3 and 5 Laneside
External Door Details**

Scale
1:10 @A3
Date
February 2020
Drawn by
SJ

Drawing No. 400	Rev.
--------------------	------