


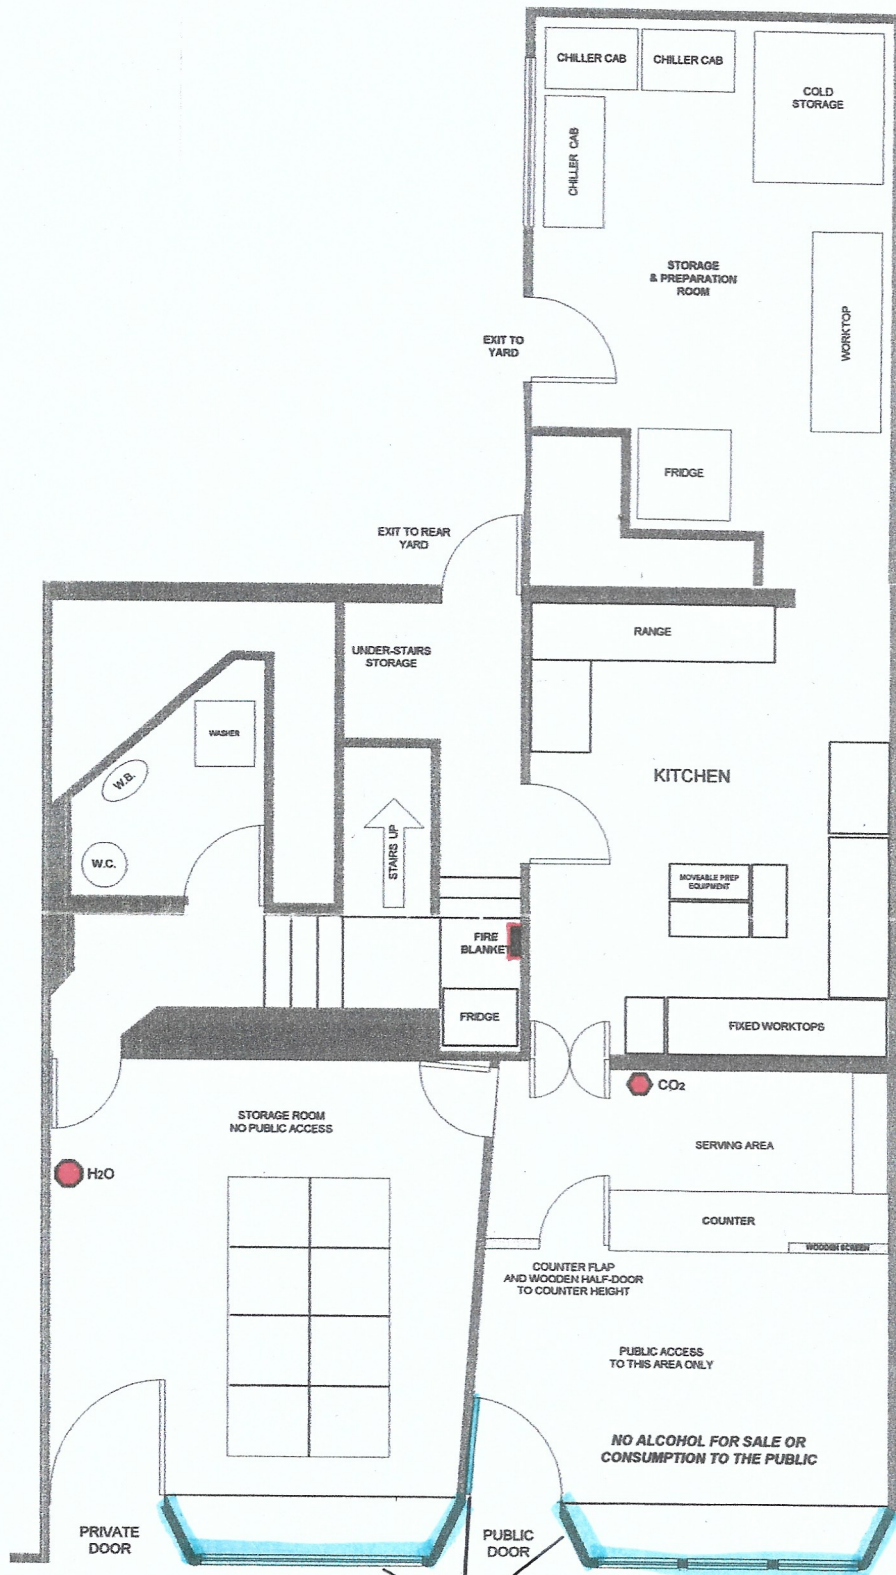

TO BE REPLACED
WITH PVC

LUCKY HOUSE TAKE-AWAY
1 DALE ROAD BUXTON
GROUND FLOOR ONLY

For Local Authority Licensing purposes only
Scale 1:50 XXXXXXXXXX HPK/2020/0443