


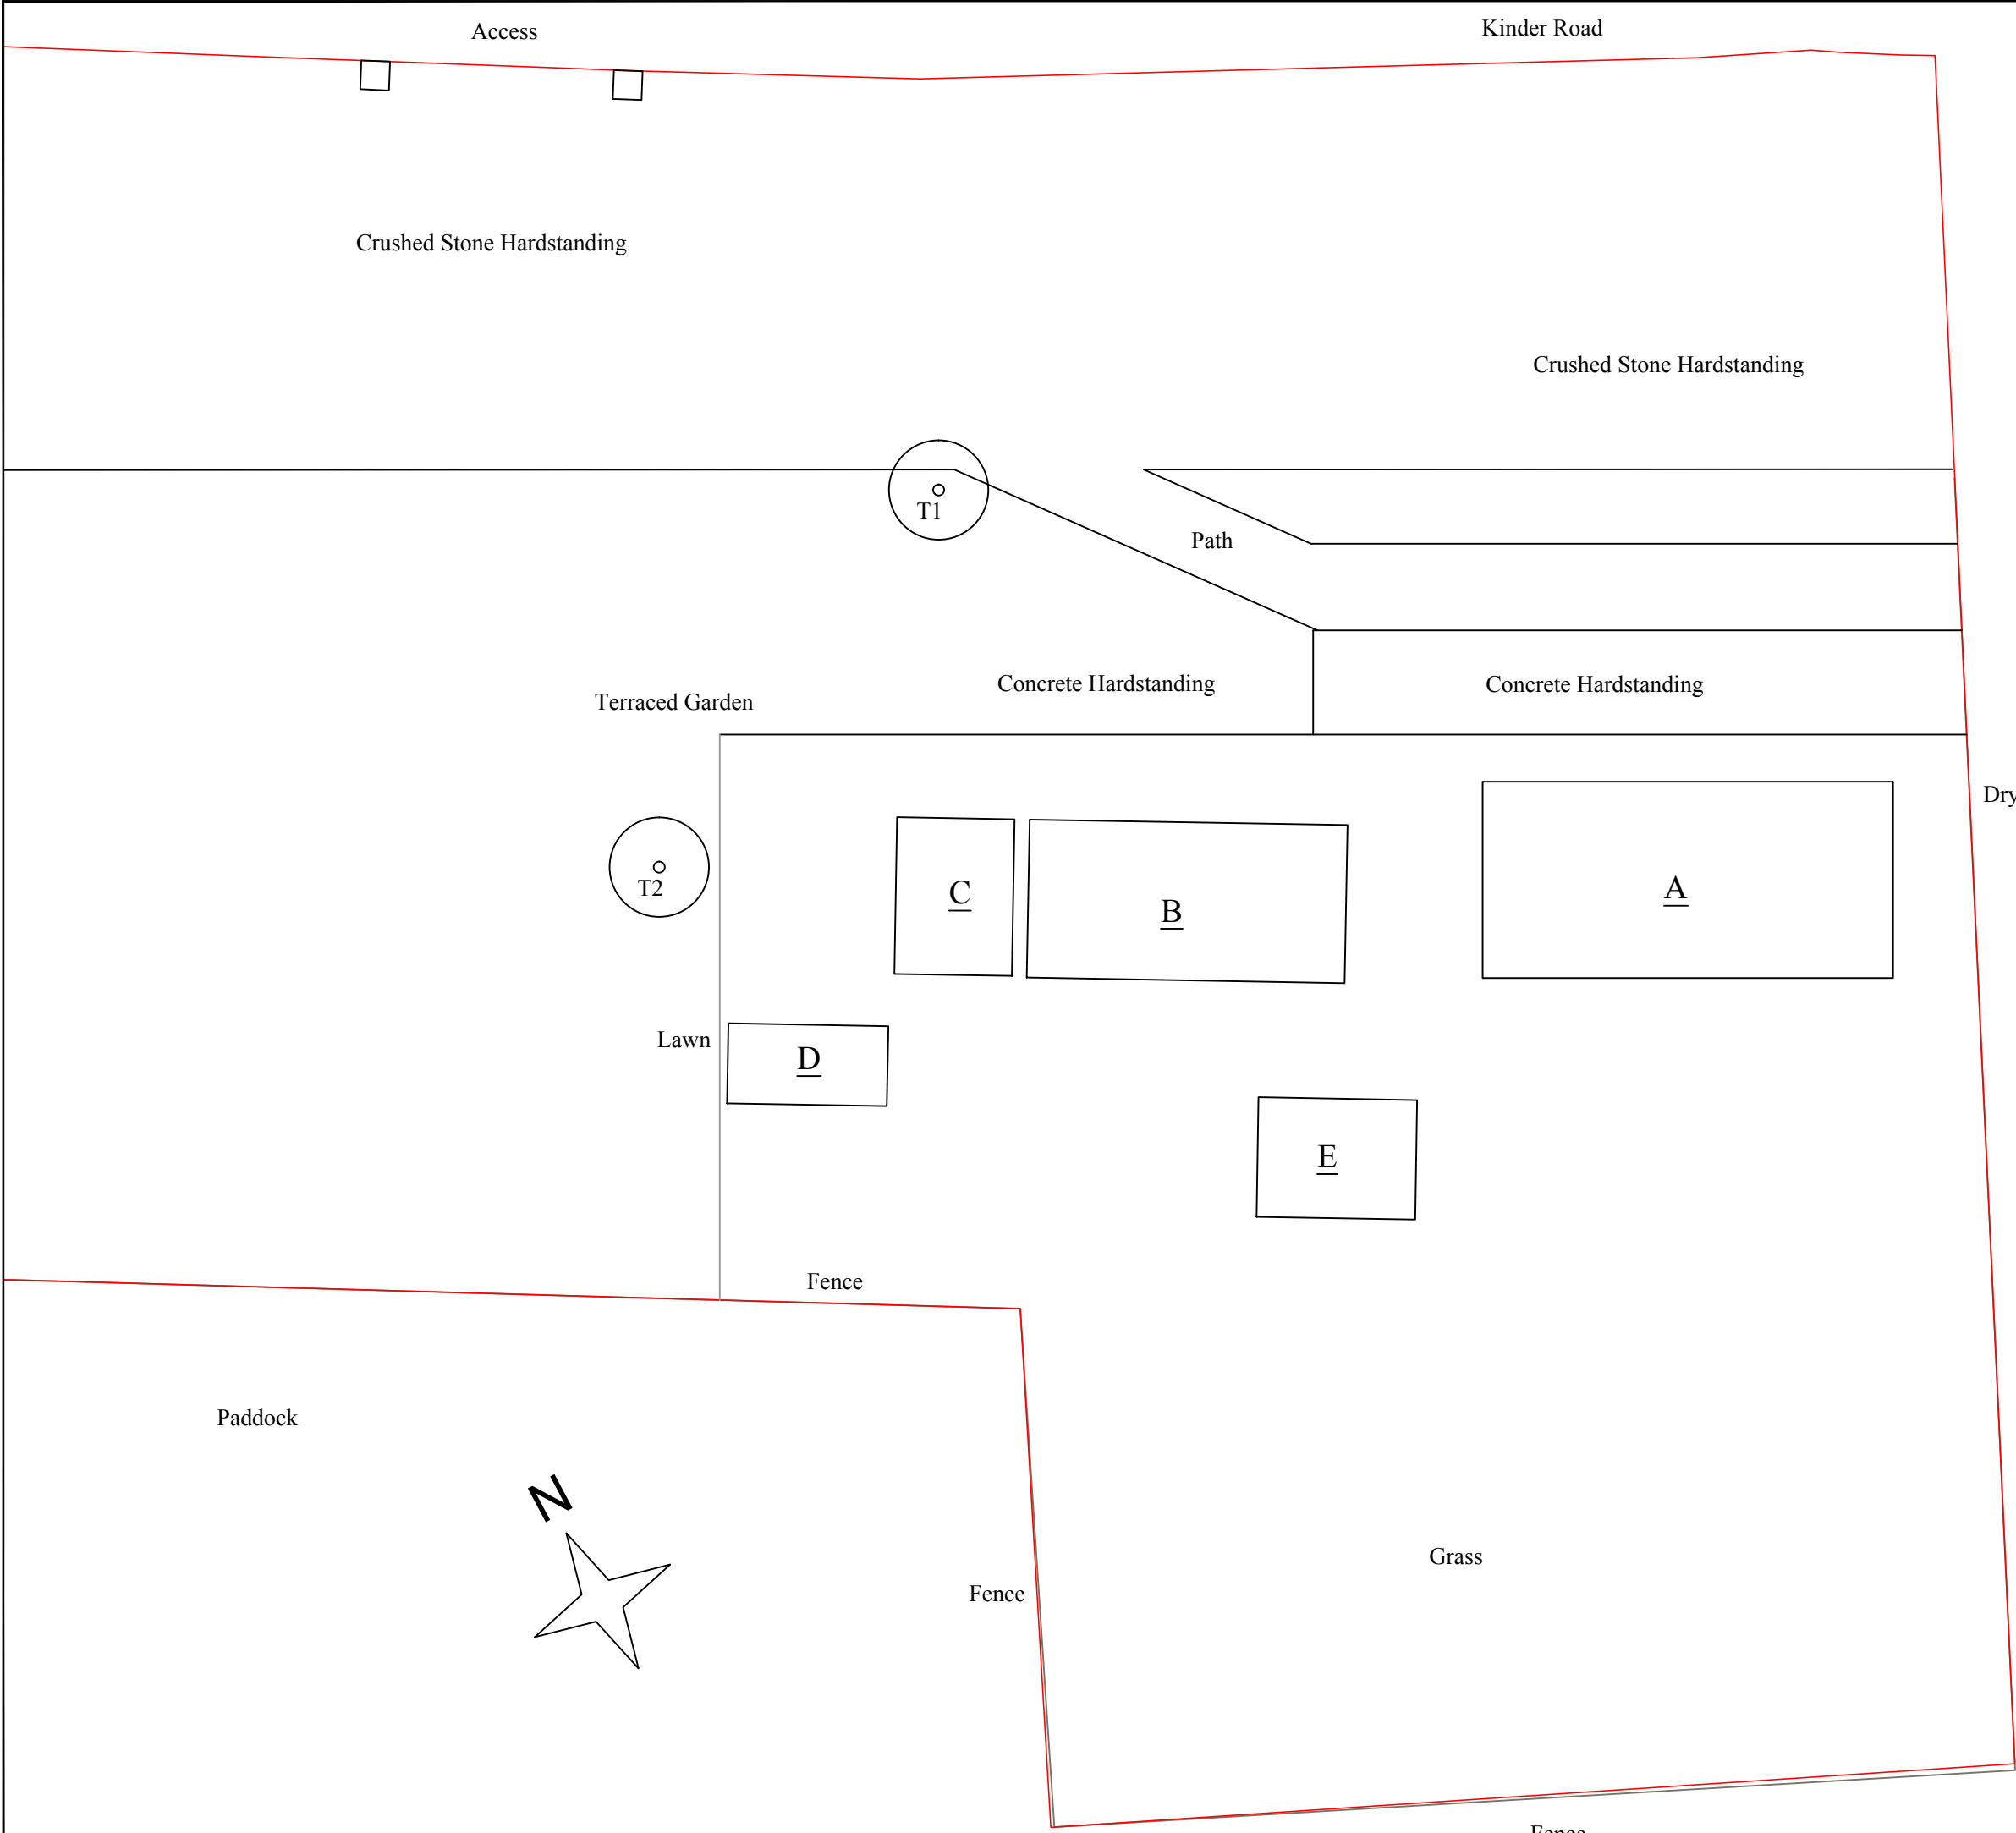

This drawing is the Copyright of SJ Design Limited.
All dimensions must be checked on site.
All materials and workmanship are to be in accordance with prevailing British Standards, Codes of Practice, Building Regulations, manufacturers and federation recommendations and all to the complete satisfaction of SJ Design Limited.



DESIGN LTD

Building Design & Surveying Consultants
The Old Co-Op Building, Church Street,
Hayfield, High Peak SK22 2JE
Tel:01663 742903 Fax:01663 751247
Mobile: 07984 007 087 Email: info@sjdesign.net
www.sjdesign.net

Client
Ian Shaw
Job Title
Proposed Annexe at
Holly Farm
Kinder Road
Hayfield
High Peak
SK22 2LE

Drawing Title
Block Plan as Existing

Scale 1:100; @A3 unless marked		
Date	January 2021	Drawn by SJ
Drawing No.	102	Rev. -