




Roof: Blue Slate
Walls: Natural Stone
Joinery: Timber Framed

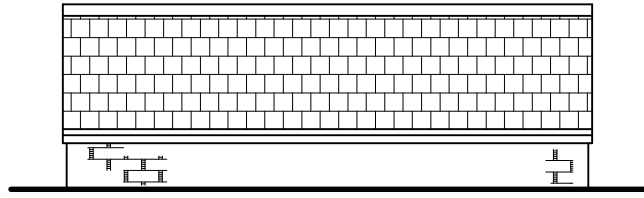


North

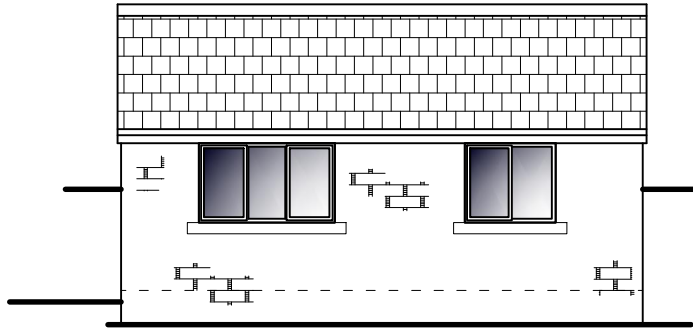


South

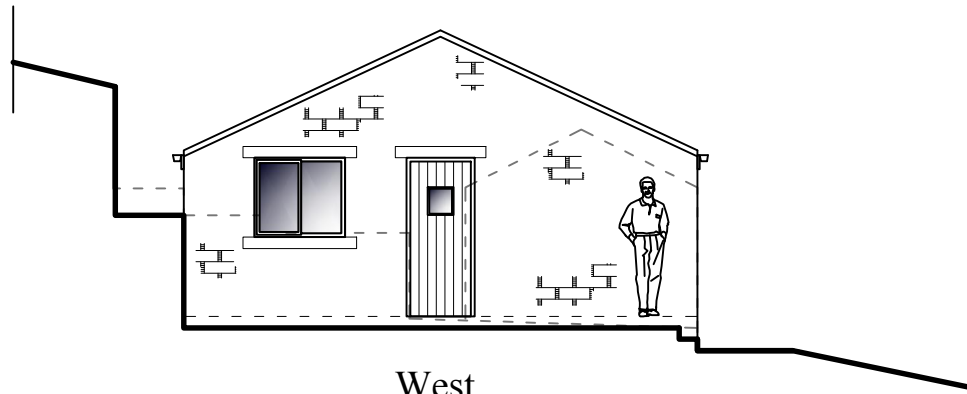

West

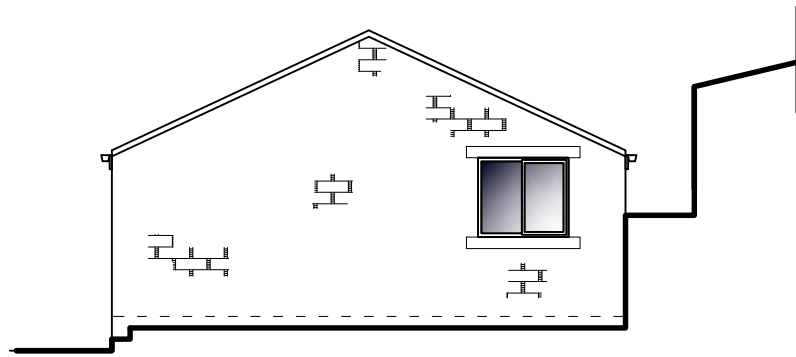


East

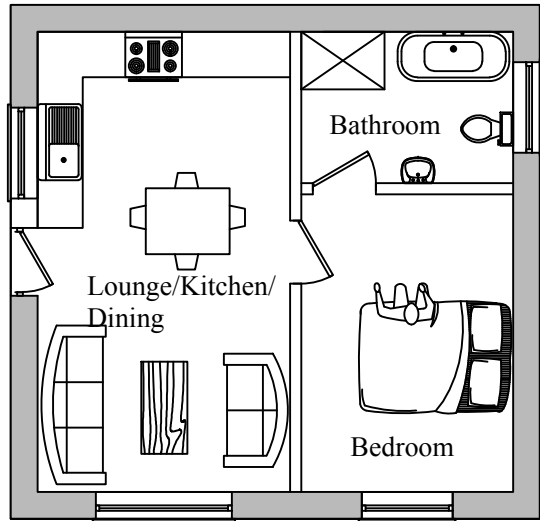

Ground

New Ancillary Building
Volume = 144.71m³
Footprint = 47.5m²

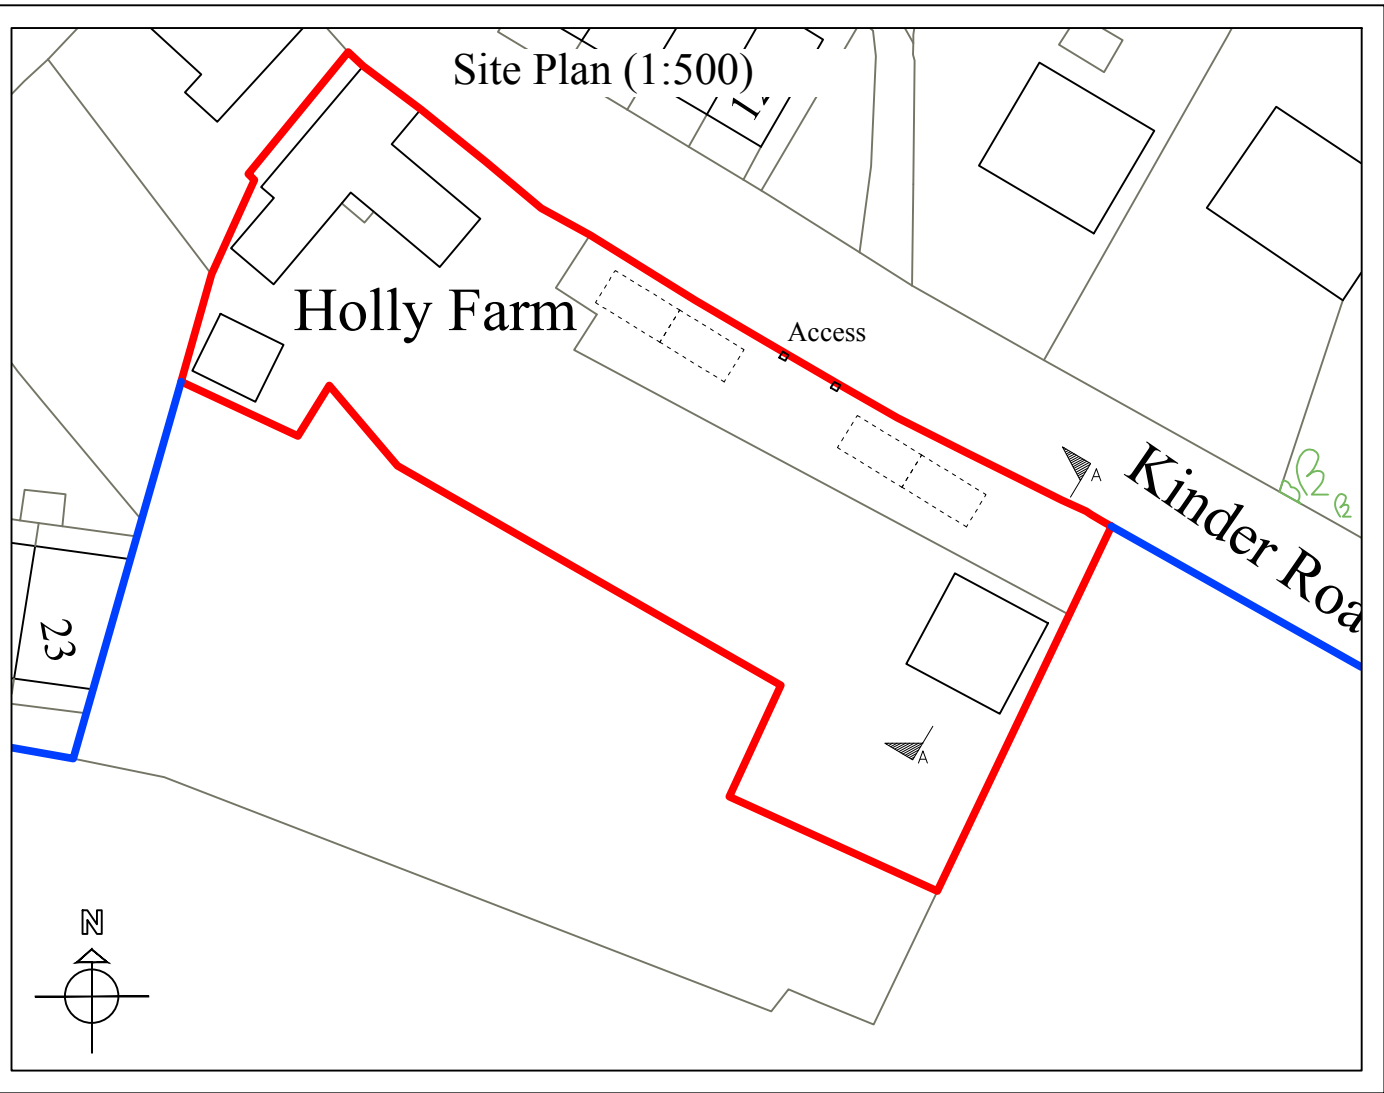

Planning

This drawing is the Copyright of SJ Design Limited.
All dimensions must be checked on site.
All materials and workmanship are to be in accordance with prevailing British Standards, Code of Practice, Building Regulations, manufacturers and industry recommendations and all to the complete satisfaction of SJ Design Limited.



Building Design & Surveying Consultants
The Old Co-Op Building, Church Street,
Hayfield, High Peak SK22 2JE
Tel: 01663 742903 Fax: 01663 751247
Mobile: 07984 007 087 Email: info@sjdesign.net
www.sjdesign.net

Client
Ian Shaw
Job Title
Proposed Annexe at
Holly Farm
Kinder Road
Hayfield
High Peak
SK22 2LE

Drawing Title
Plans as Proposed

Scale 1:100; @A2 unless marked
Date January 2021 Drawn by SJ

Drawing No. 200	Rev. -
--------------------	-----------