


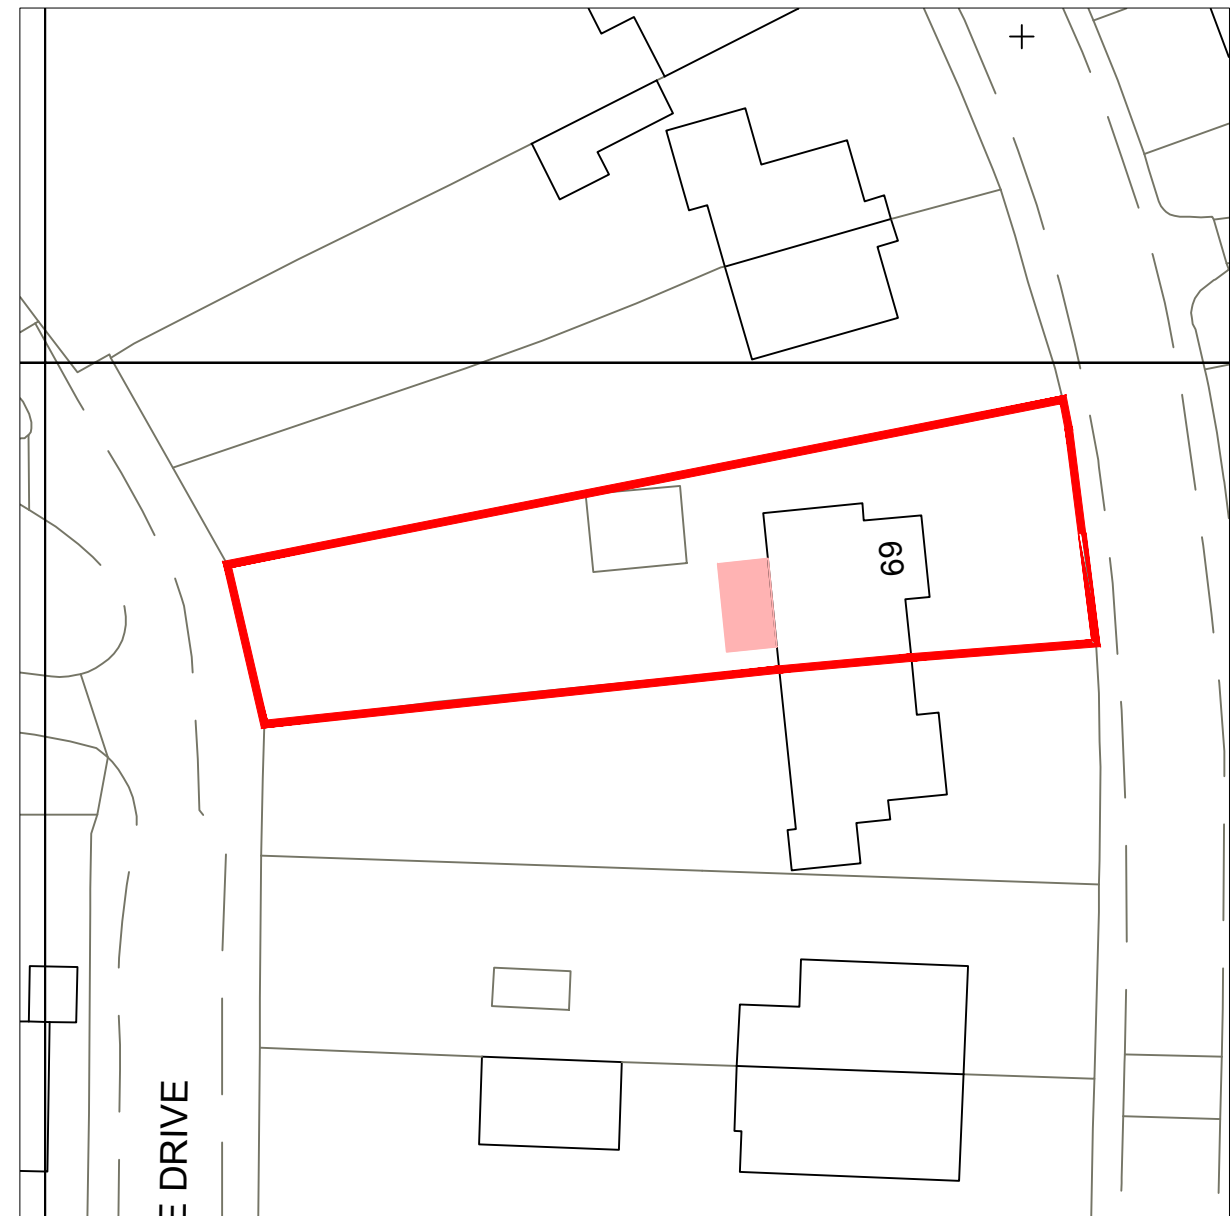

Scale 1:500

- Boundary
- Area of proposal



Client:
Mr & Mrs Dewey
Danemoor, North Road, Glossop, Derbyshire,
SK13 7AX

Project:
Single storey rear extension

Title:
Location Plan

Scale: 1:1250 & 1:500 @ A3	
Drawn: C.K.	Date: January 2021
Project no.: 3006	Drawing no.: 3006-005

PLANMART LIMITED
9, GEORGE STREET, GLOSSOP,
DERBYSHIRE SK13 8AY.
TEL: 01457 863153

© Crown copyright and database rights 2021 OS 100035409
Reproduction in whole or in part is prohibited
without the permission of Ordnance Survey.

THIS DRAWING IS NOT TO BE COPIED OR REPRODUCED
WITHOUT THE PRIOR WRITTEN CONSENT OF PLANMART LTD.